
PRELIMINARY SUBJECT TO CHANGE OCTOBER 19, 2012

BOARD # 1

LEGEND

- PROPOSED ROADWAY
- PROPOSED SHOULDER
- PROPOSED STRUCTURE
- REQUIRED RIGHT-OF-WAY ACQUISITION
- LEGAL RIGHT-OF-WAY LINE
- REQUIRED RIGHT-OF-WAY LINE
- PROPOSED EASEMENT
- PROPOSED CUT LINE
- PROPOSED FILL LINE
- PARCEL (AFFECTED)
- PARCEL (NOT AFFECTED)
- EXISTING RIGHT-OF-WAY-FENCE
- EXISTING DRAINAGE
- PROPOSED DRAINAGE
- EXISTING WETLAND
- EXISTING WATERWAY
- STORMWATER MANAGEMENT BASIN (SWM)
- RETAINING WALL
- NOISE WALL

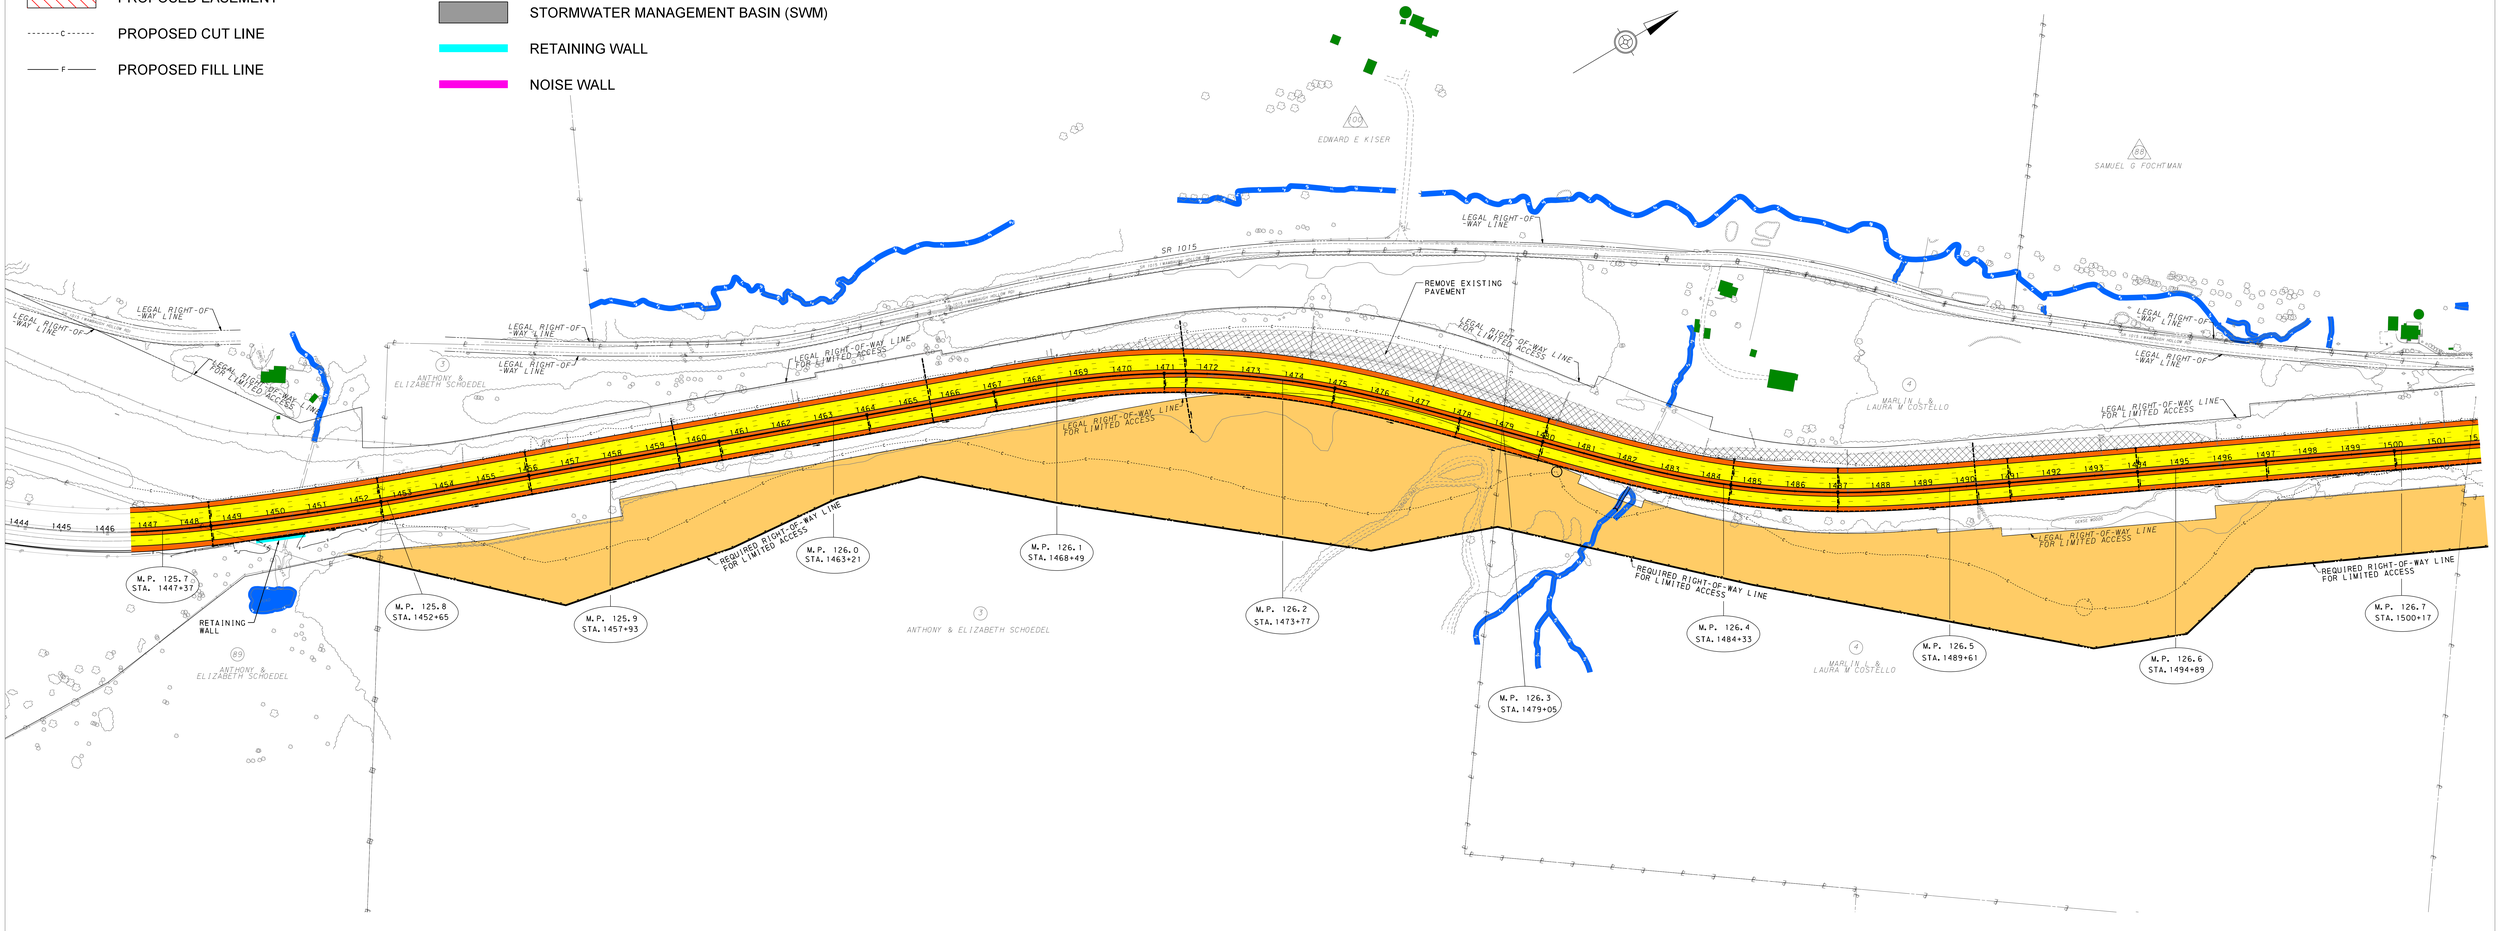


PRELIMINARY SUBJECT TO CHANGE OCTOBER 19, 2012

BOARD # 2

LEGEND

- PROPOSED ROADWAY
- PROPOSED SHOULDER
- PROPOSED STRUCTURE
- REQUIRED RIGHT-OF-WAY ACQUISITION
- LEGAL RIGHT-OF-WAY LINE
- REQUIRED RIGHT-OF-WAY LINE
- PROPOSED EASEMENT
- PROPOSED CUT LINE
- PROPOSED FILL LINE
- PARCEL (AFFECTED)
- PARCEL (NOT AFFECTED)
- EXISTING RIGHT-OF-WAY-FENCE
- EXISTING DRAINAGE
- PROPOSED DRAINAGE
- EXISTING WETLAND
- EXISTING WATERWAY
- STORMWATER MANAGEMENT BASIN (SWM)
- RETAINING WALL
- NOISE WALL

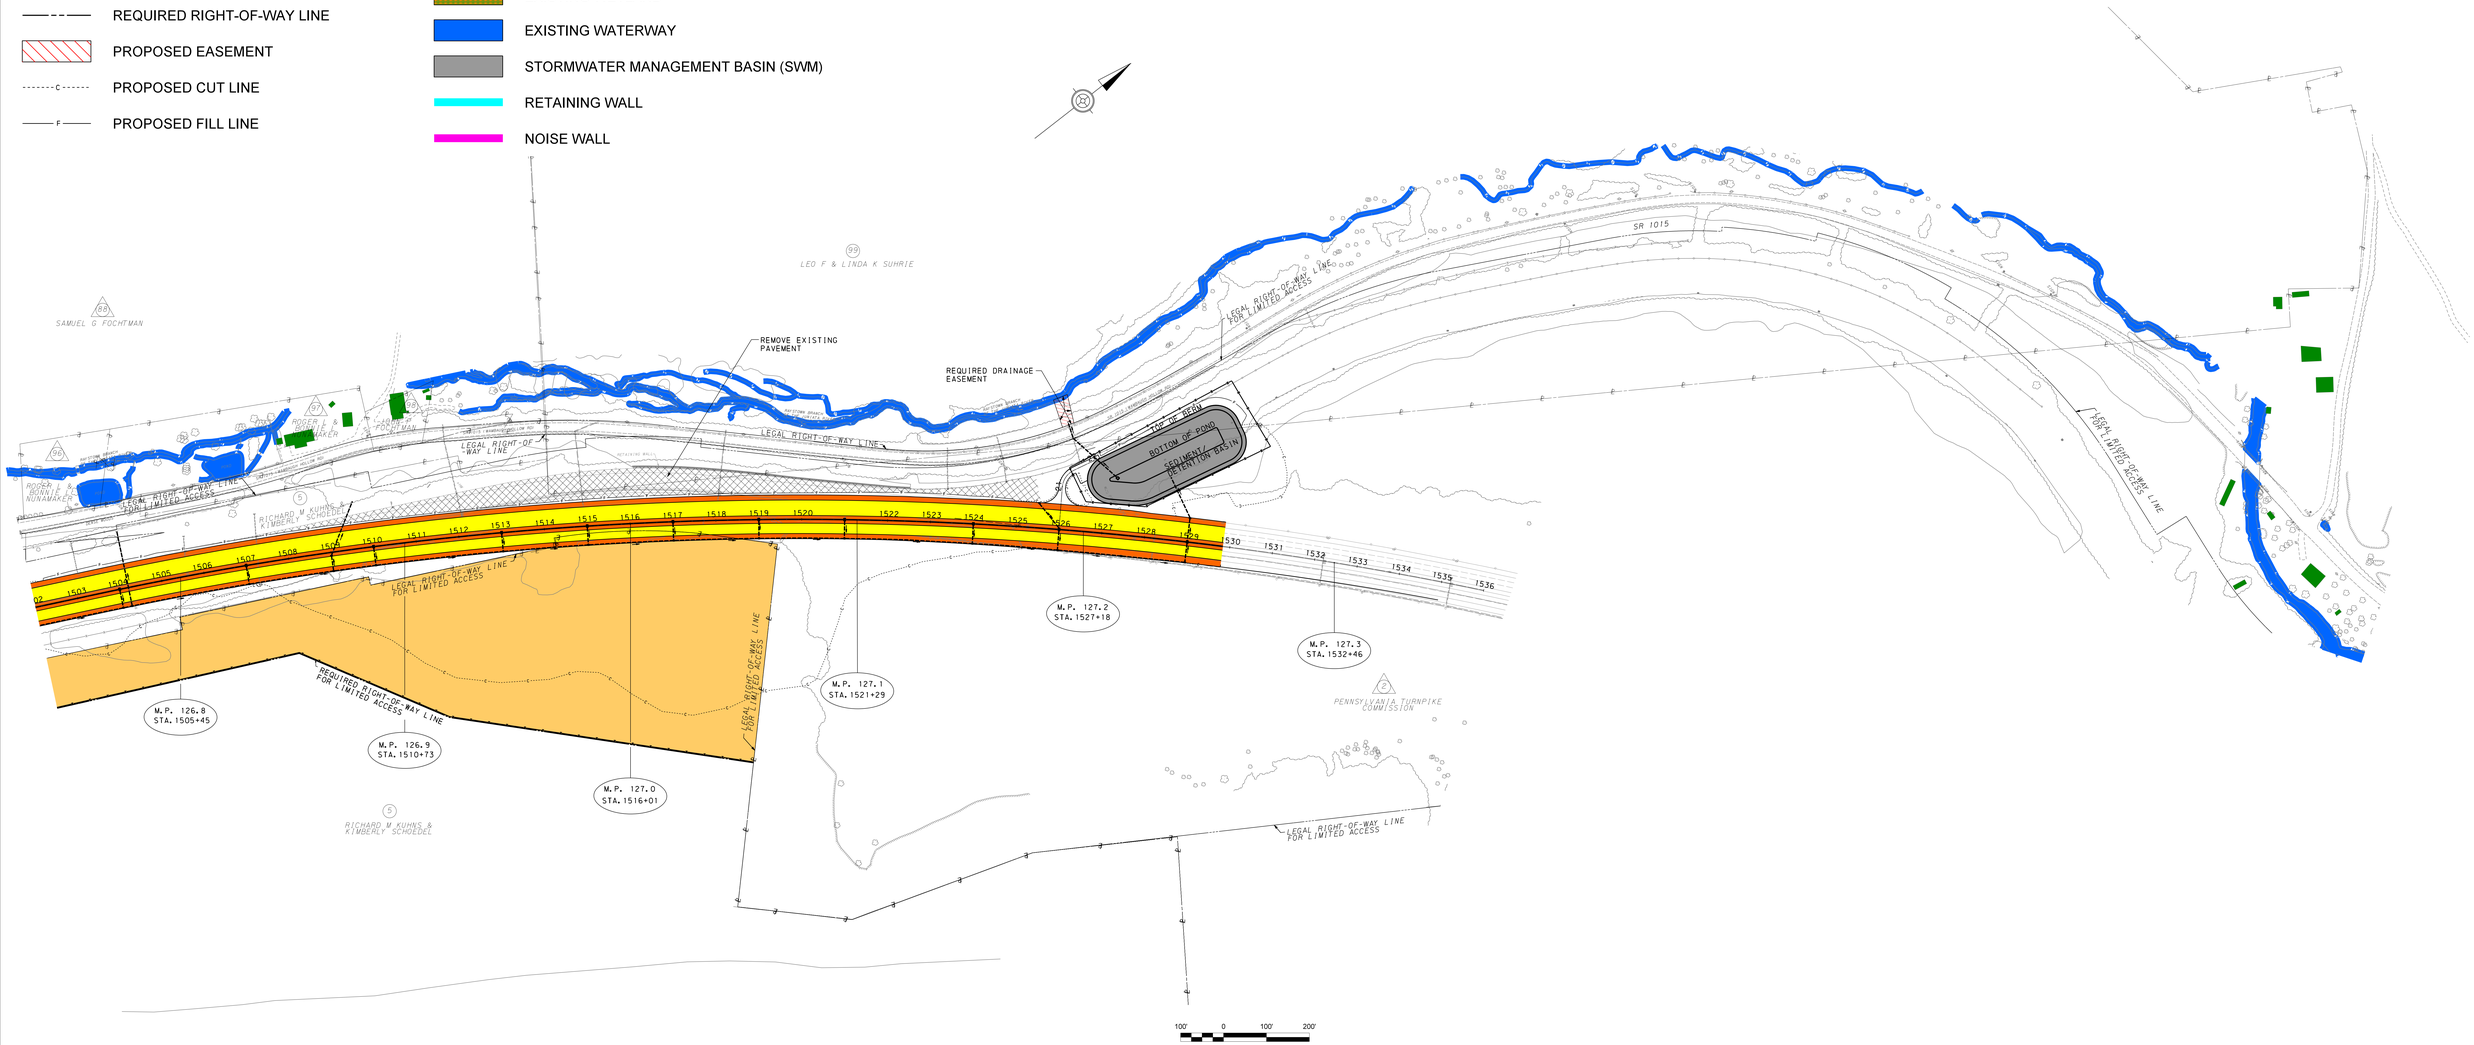


PRELIMINARY SUBJECT TO CHANGE OCTOBER 19, 2012

BOARD # 3

LEGEND

- PROPOSED ROADWAY
- PROPOSED SHOULDER
- PROPOSED STRUCTURE
- REQUIRED RIGHT-OF-WAY ACQUISITION
- LEGAL RIGHT-OF-WAY LINE
- REQUIRED RIGHT-OF-WAY LINE
- PROPOSED EASEMENT
- PROPOSED CUT LINE
- PROPOSED FILL LINE
- PARCEL (AFFECTED)
- PARCEL (NOT AFFECTED)
- EXISTING RIGHT-OF-WAY-FENCE
- EXISTING DRAINAGE
- PROPOSED DRAINAGE
- EXISTING WETLAND
- EXISTING WATERWAY
- STORMWATER MANAGEMENT BASIN (SWM)
- RETAINING WALL
- NOISE WALL

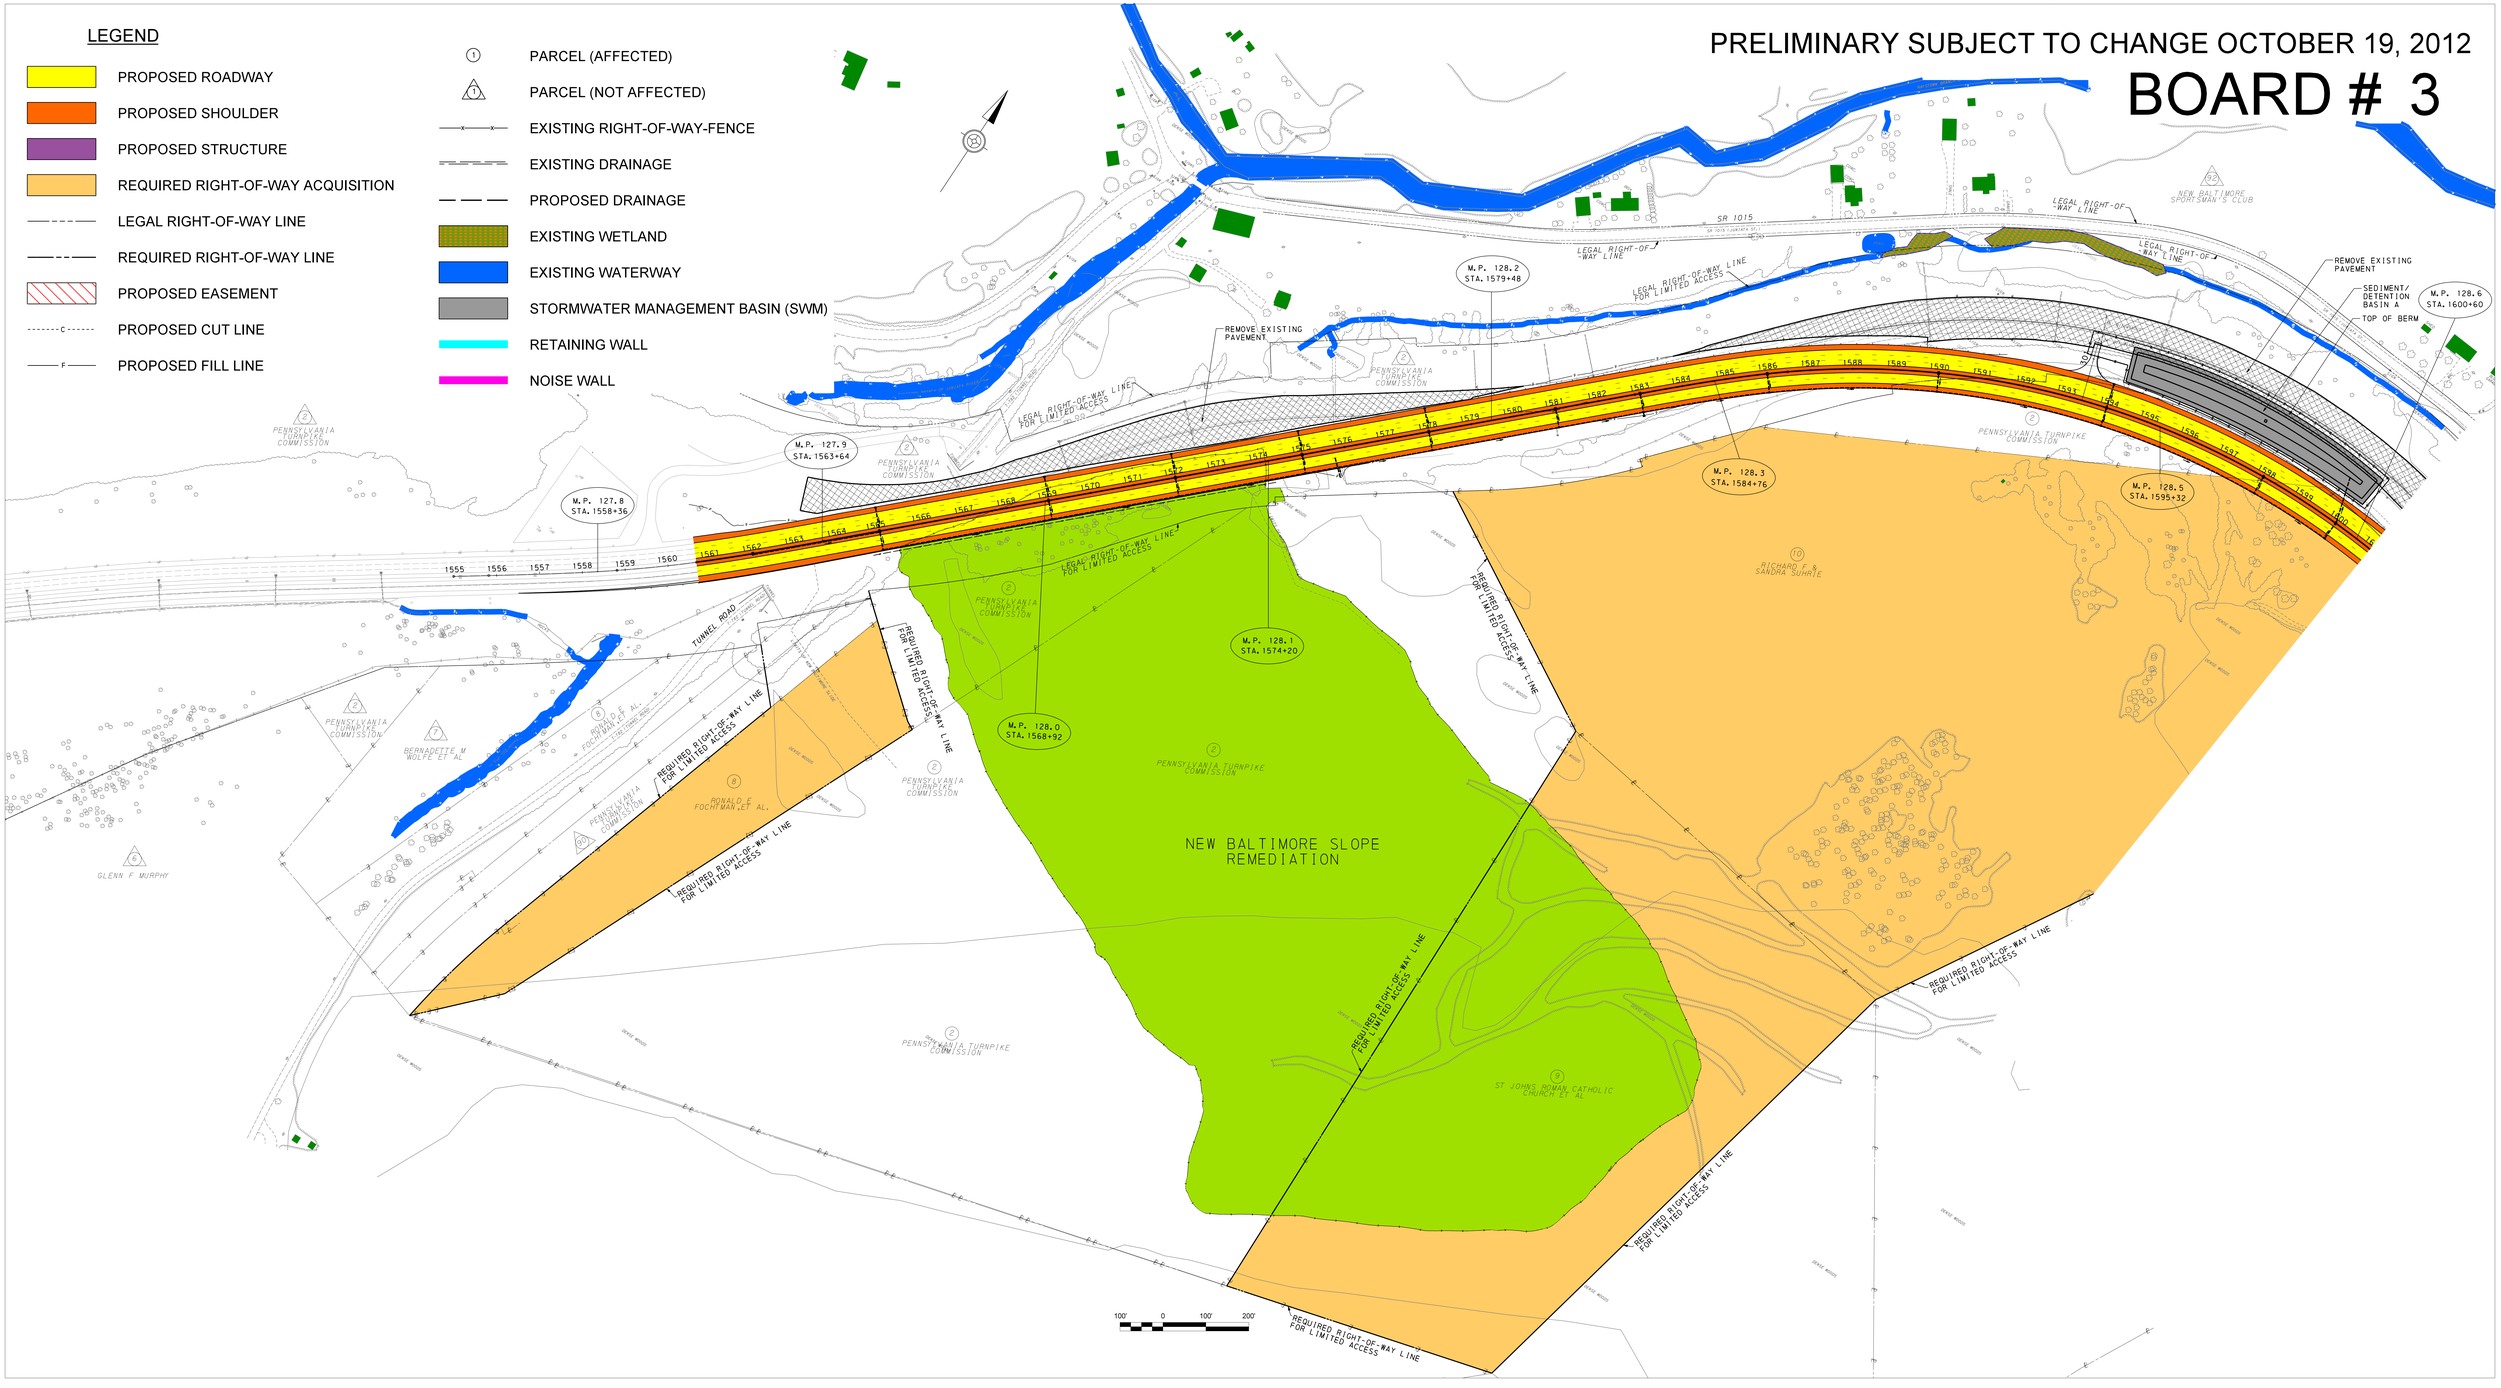


PRELIMINARY SUBJECT TO CHANGE OCTOBER 19, 2012

BOARD # 4

LEGEND

- PROPOSED ROADWAY
- PROPOSED SHOULDER
- PROPOSED STRUCTURE
- REQUIRED RIGHT-OF-WAY ACQUISITION
- LEGAL RIGHT-OF-WAY LINE
- REQUIRED RIGHT-OF-WAY LINE
- PROPOSED EASEMENT
- PROPOSED CUT LINE
- PROPOSED FILL LINE
- PARCEL (AFFECTED)
- PARCEL (NOT AFFECTED)
- EXISTING RIGHT-OF-WAY-FENCE
- EXISTING DRAINAGE
- PROPOSED DRAINAGE
- EXISTING WETLAND
- EXISTING WATERWAY
- STORMWATER MANAGEMENT BASIN (SWM)
- RETAINING WALL
- NOISE WALL

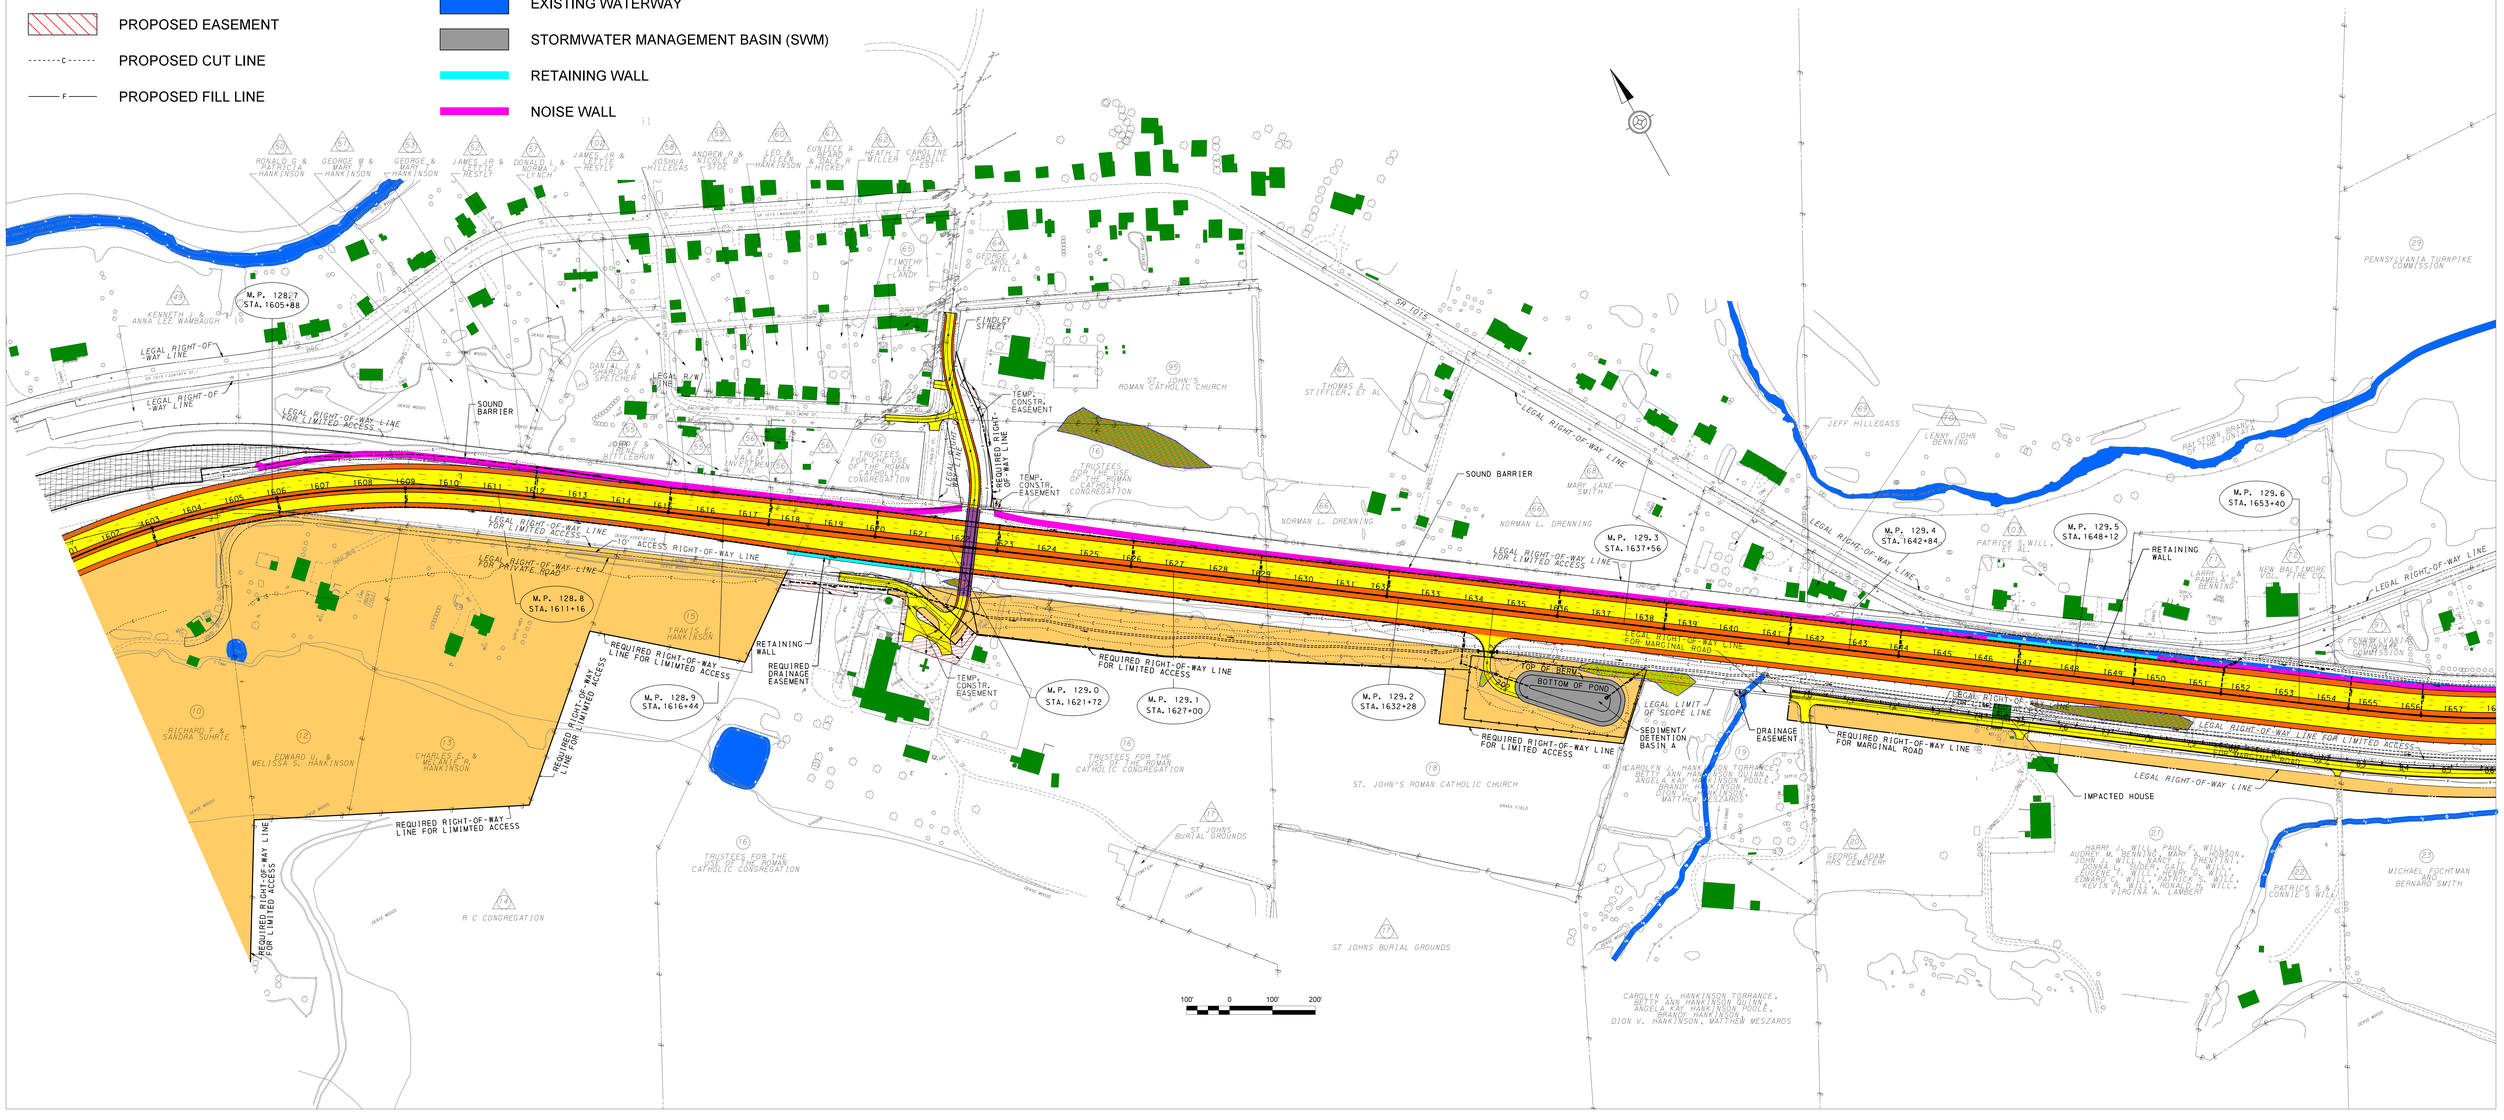


PRELIMINARY SUBJECT TO CHANGE OCTOBER 19, 2012

BOARD # 5

LEGEND

- PROPOSED ROADWAY
- PROPOSED SHOULDER
- PROPOSED STRUCTURE
- REQUIRED RIGHT-OF-WAY ACQUISITION
- LEGAL RIGHT-OF-WAY LINE
- REQUIRED RIGHT-OF-WAY LINE
- PROPOSED EASEMENT
- PROPOSED CUT LINE
- PROPOSED FILL LINE
- PARCEL (AFFECTED)
- PARCEL (NOT AFFECTED)
- EXISTING RIGHT-OF-WAY-FENCE
- EXISTING DRAINAGE
- PROPOSED DRAINAGE
- EXISTING WETLAND
- EXISTING WATERWAY
- STORMWATER MANAGEMENT BASIN (SWM)
- RETAINING WALL
- NOISE WALL

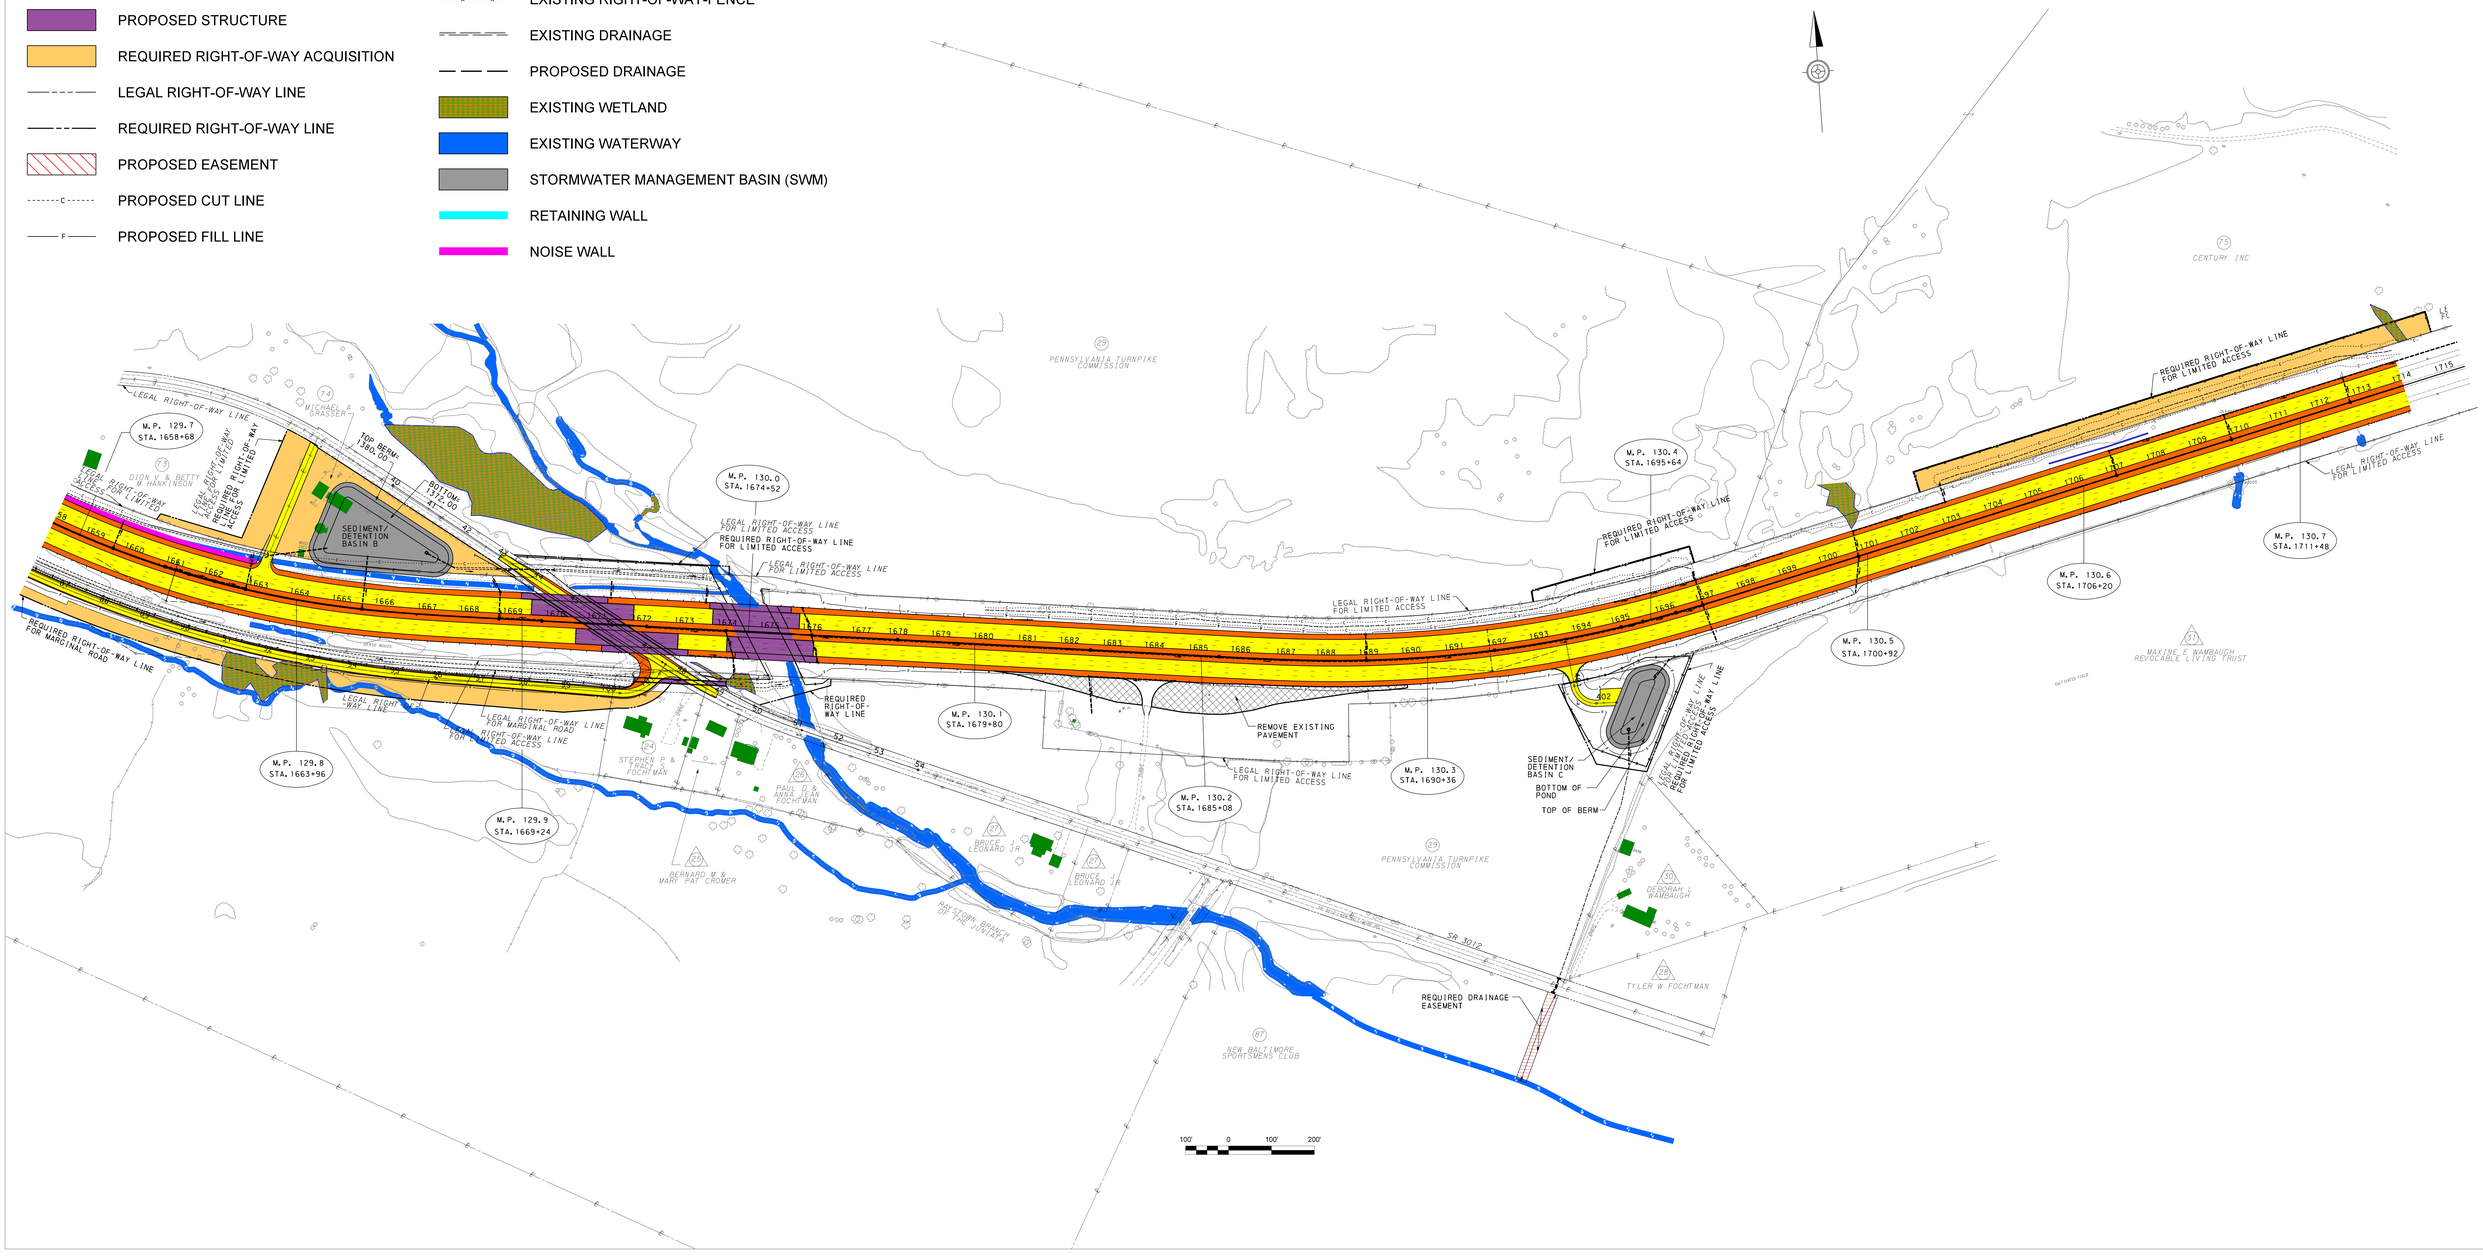


PRELIMINARY SUBJECT TO CHANGE OCTOBER 19, 2012

BOARD # 6

LEGEND

- PROPOSED ROADWAY
- PROPOSED SHOULDER
- PROPOSED STRUCTURE
- REQUIRED RIGHT-OF-WAY ACQUISITION
- LEGAL RIGHT-OF-WAY LINE
- REQUIRED RIGHT-OF-WAY LINE
- PROPOSED EASEMENT
- PROPOSED CUT LINE
- PROPOSED FILL LINE

- (1) PARCEL (AFFECTED)
- 1 PARCEL (NOT AFFECTED)
- EXISTING RIGHT-OF-WAY-FENCE
- EXISTING DRAINAGE
- PROPOSED DRAINAGE
- EXISTING WETLAND
- EXISTING WATERWAY
- STORMWATER MANAGEMENT BASIN (SWM)
- RETAINING WALL
- NOISE WALL

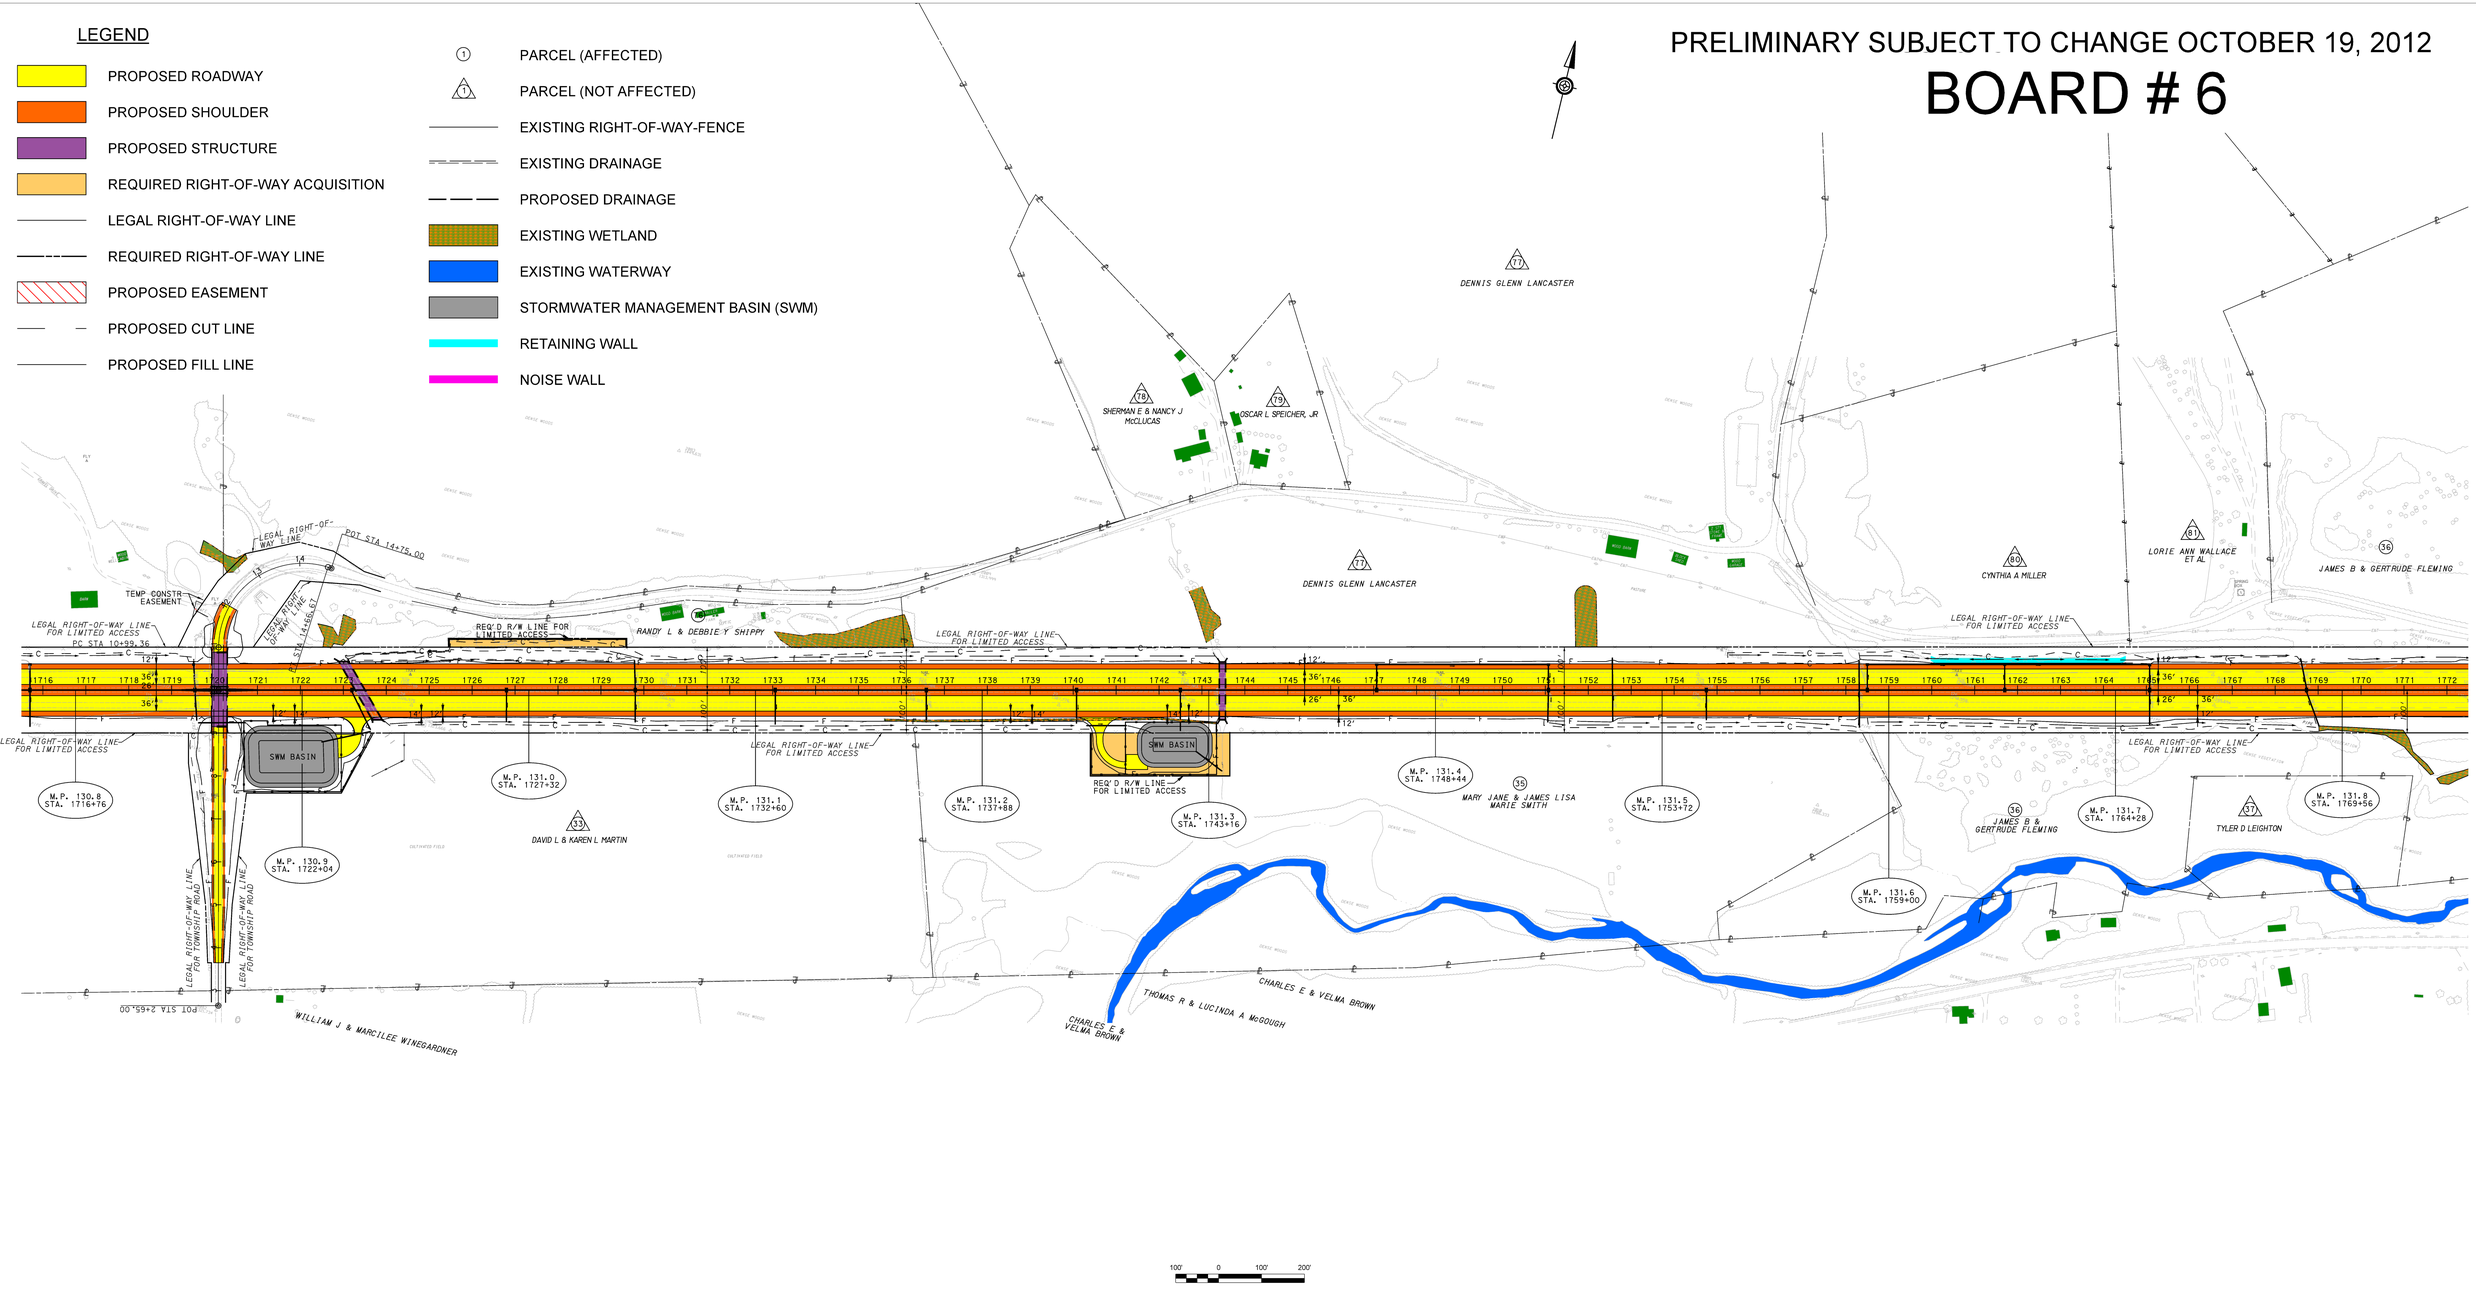


PRELIMINARY SUBJECT TO CHANGE OCTOBER 19, 2012

BOARD # 7

LEGEND

- PROPOSED ROADWAY
- PROPOSED SHOULDER
- PROPOSED STRUCTURE
- REQUIRED RIGHT-OF-WAY ACQUISITION
- LEGAL RIGHT-OF-WAY LINE
- REQUIRED RIGHT-OF-WAY LINE
- PROPOSED EASEMENT
- PROPOSED CUT LINE
- PROPOSED FILL LINE

- (1) PARCEL (AFFECTED)
- (1) PARCEL (NOT AFFECTED)
- EXISTING RIGHT-OF-WAY-FENCE
- EXISTING DRAINAGE
- PROPOSED DRAINAGE
- EXISTING WETLAND
- EXISTING WATERWAY
- STORMWATER MANAGEMENT BASIN (SWM)
- RETAINING WALL
- NOISE WALL

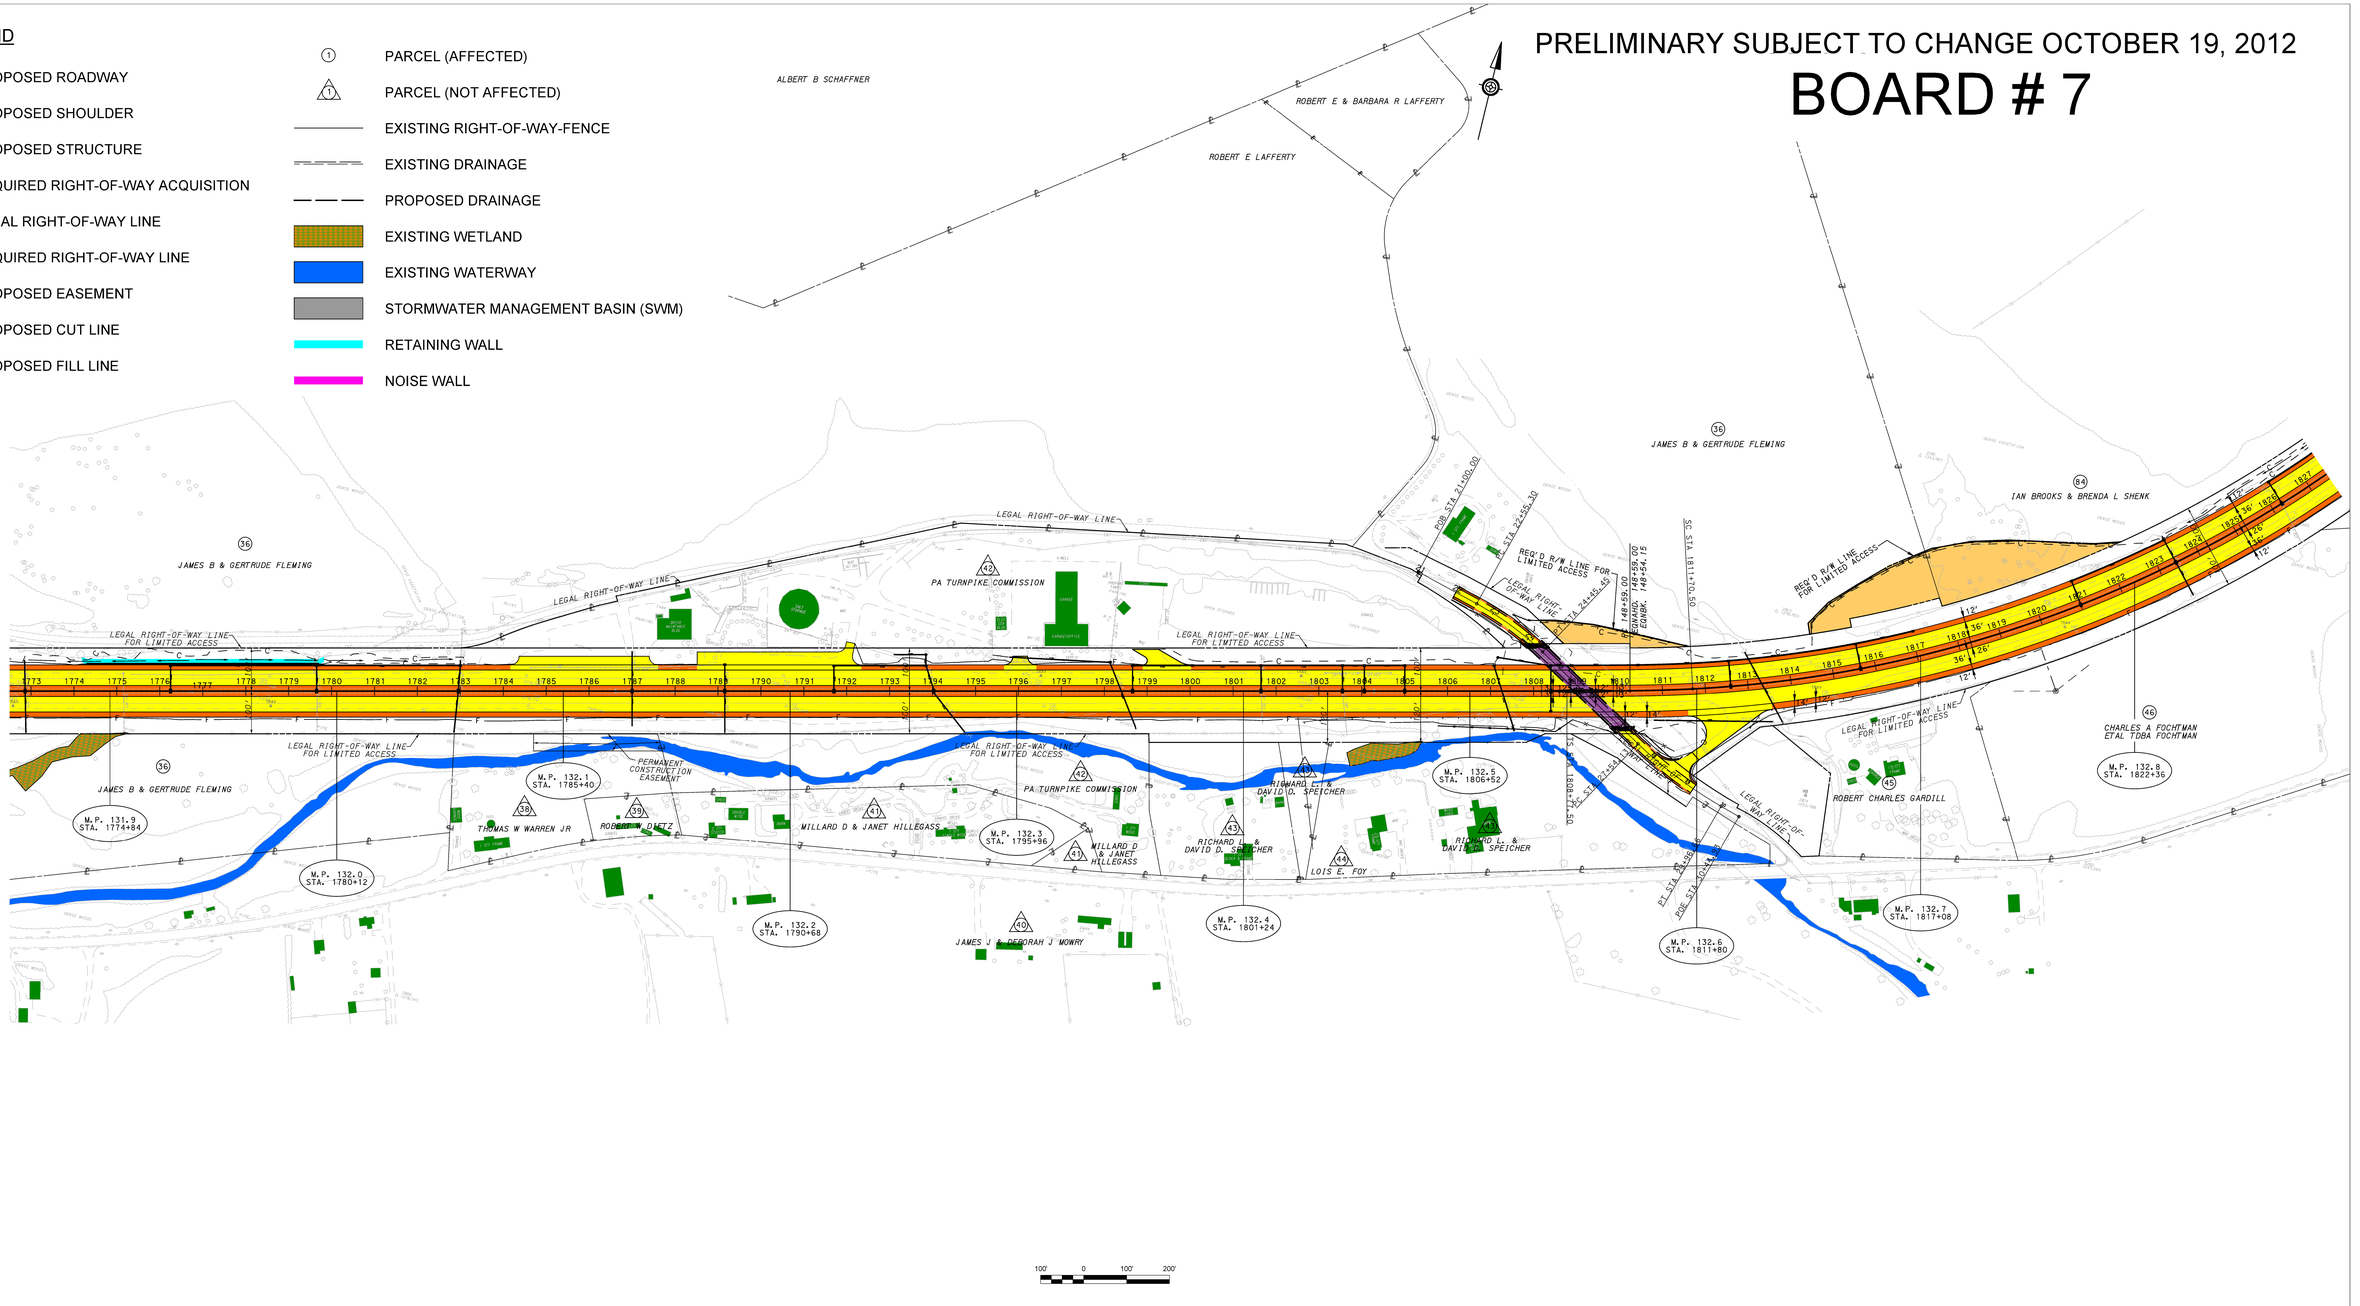


PRELIMINARY SUBJECT TO CHANGE OCTOBER 19, 2012

BOARD # 8

LEGEND

- PROPOSED ROADWAY
- PROPOSED SHOULDER
- PROPOSED STRUCTURE
- REQUIRED RIGHT-OF-WAY ACQUISITION
- LEGAL RIGHT-OF-WAY LINE
- REQUIRED RIGHT-OF-WAY LINE
- PROPOSED EASEMENT
- PROPOSED CUT LINE
- PROPOSED FILL LINE

- (1) PARCEL (AFFECTED)
- (1) PARCEL (NOT AFFECTED)
- EXISTING RIGHT-OF-WAY-FENCE
- EXISTING DRAINAGE
- PROPOSED DRAINAGE
- EXISTING WETLAND
- EXISTING WATERWAY
- STORMWATER MANAGEMENT BASIN (SWM)
- RETAINING WALL
- NOISE WALL

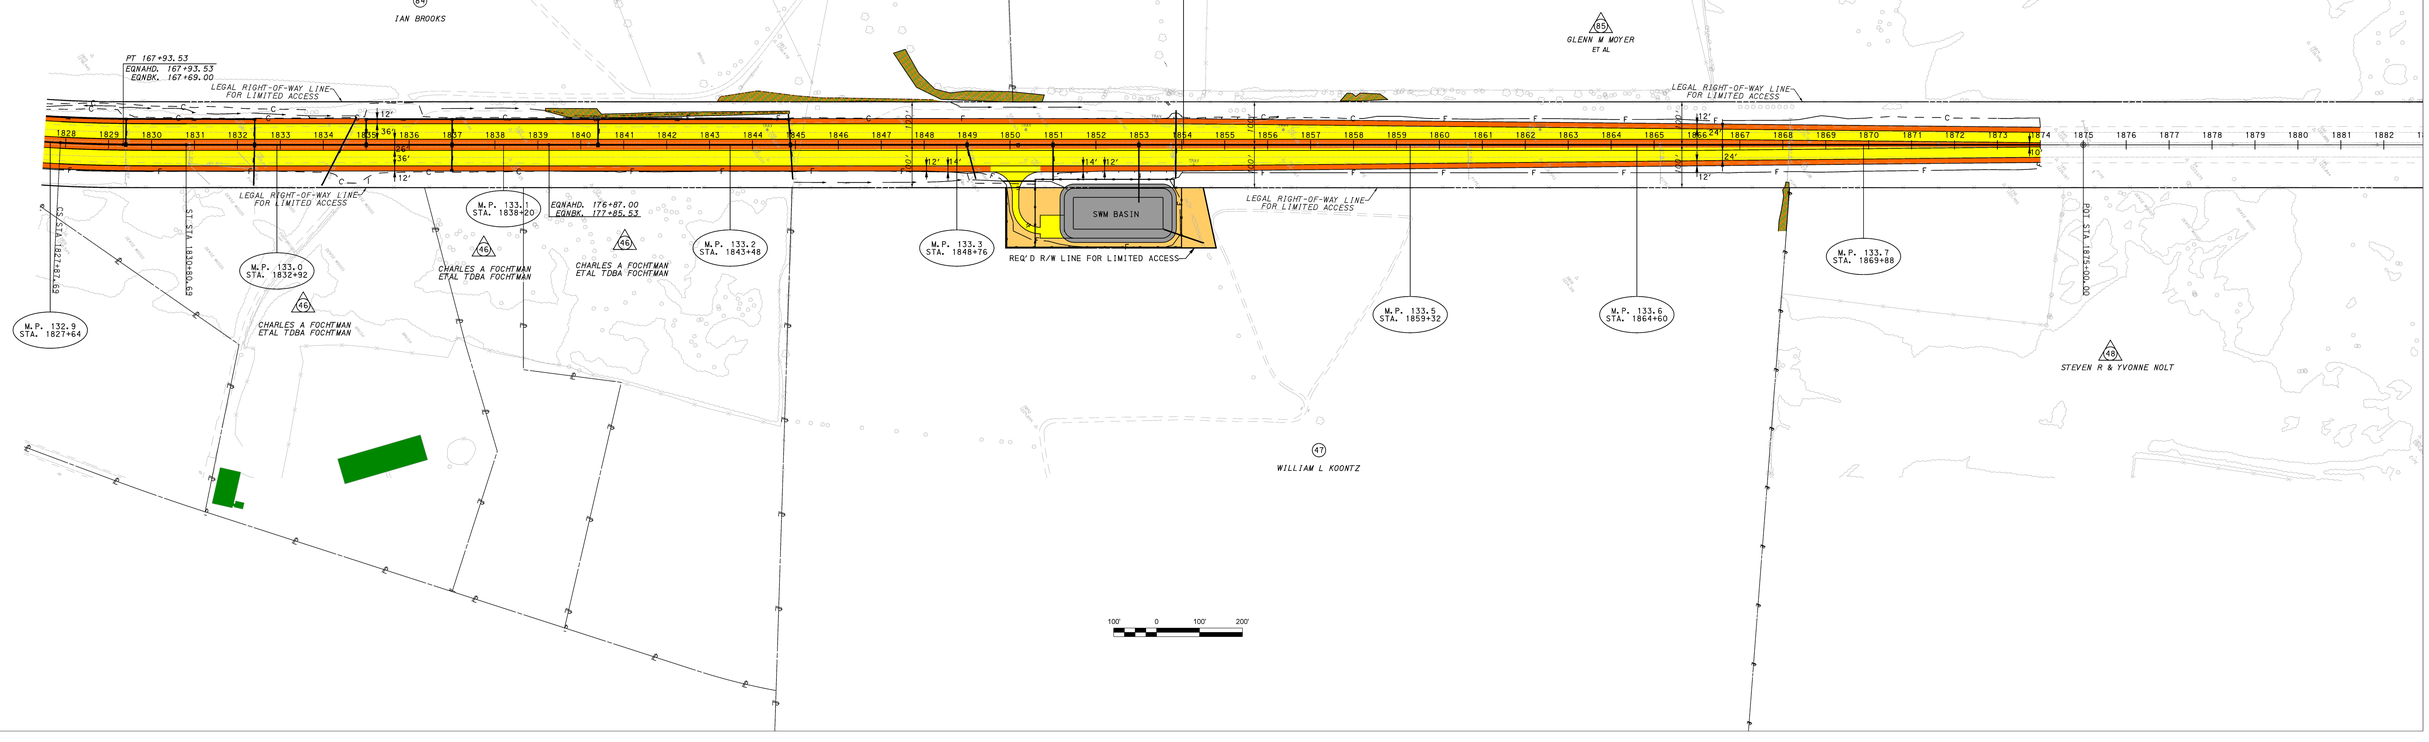

PENNA TURN-PIKE

RECONSTRUCTION AND WIDENING PROJECT


Milepost 125.6 to 133.5

Findley Street Bridge


DETOUR MAP - 0.33 MILE DETOUR ROUTE FALL 2014



EXISTING TYPICAL SECTION

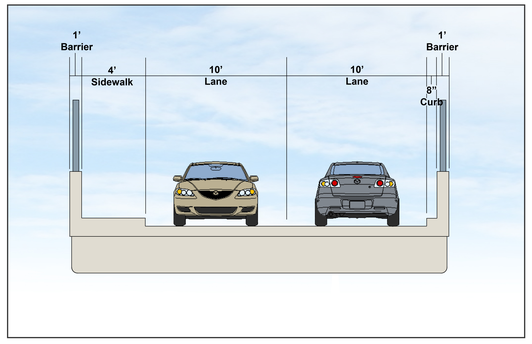

PROPOSED TYPICAL SECTION

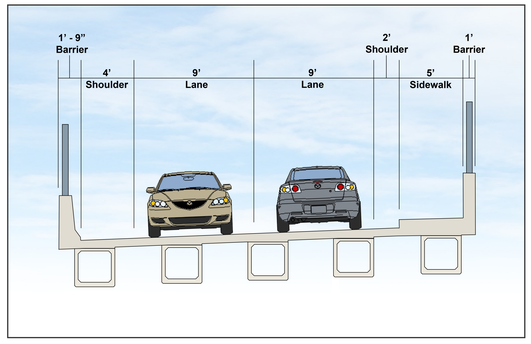


PRELIMINARY SUBJECT TO CHANGE OCTOBER 11, 2012

BOARD # 9

LEGEND

- PROPOSED ROADWAY
- PROPOSED SHOULDER
- PROPOSED STRUCTURE
- REQUIRED RIGHT-OF-WAY ACQUISITION
- LEGAL RIGHT-OF-WAY LINE
- REQUIRED RIGHT-OF-WAY LINE
- PROPOSED EASEMENT
- PROPOSED CUT LINE
- PROPOSED FILL LINE
- PARCEL (AFFECTED)
- PARCEL (NOT AFFECTED)
- EXISTING RIGHT-OF-WAY-FENCE
- EXISTING DRAINAGE
- PROPOSED DRAINAGE
- EXISTING WETLAND
- EXISTING WATERWAY
- STORMWATER MANAGEMENT BASIN (SWM)
- RETAINING WALL
- NOISE WALL

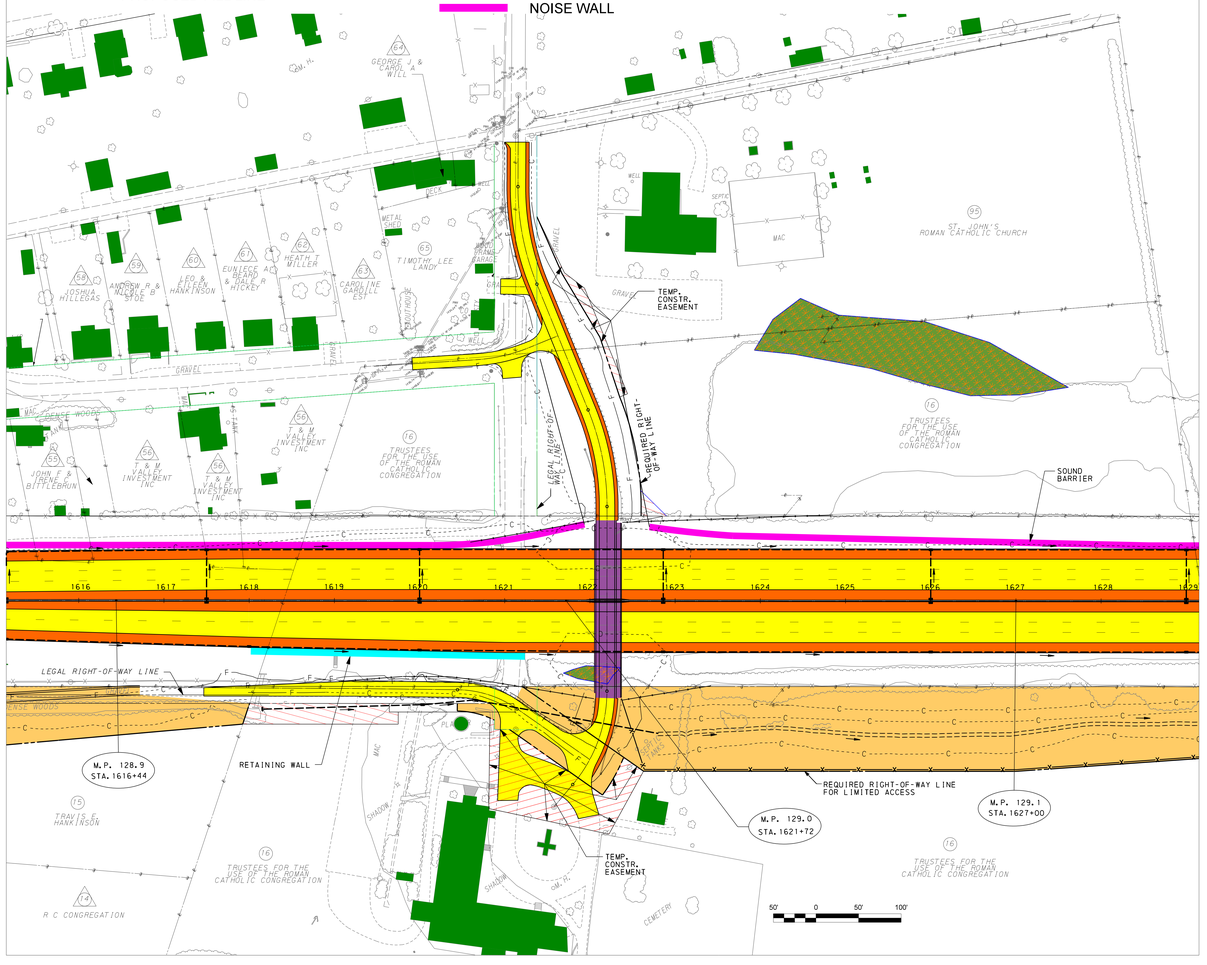

PENNA TURN-PIKE

RECONSTRUCTION AND WIDENING PROJECT


Milepost 125.6 to 133.5

Cider Road West Bridge


DETOUR MAP - 3.25 MILE DETOUR ROUTE 2013



EXISTING TYPICAL SECTION

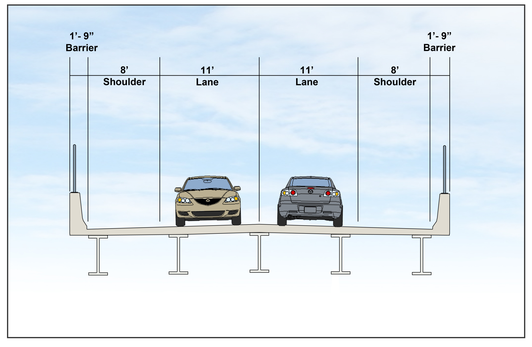

PROPOSED TYPICAL SECTION

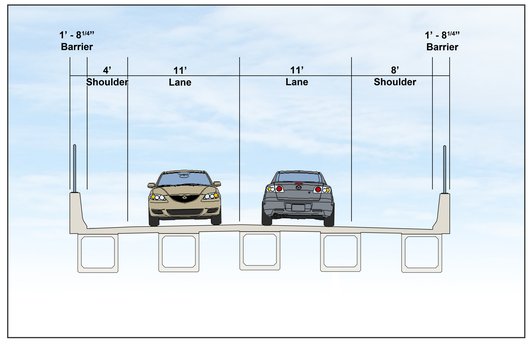

PRELIMINARY SUBJECT TO CHANGE OCTOBER 19, 2012

BOARD # 10

LEGEND

- PROPOSED ROADWAY
- PROPOSED SHOULDER
- PROPOSED STRUCTURE
- REQUIRED RIGHT-OF-WAY ACQUISITION
- LEGAL RIGHT-OF-WAY LINE
- REQUIRED RIGHT-OF-WAY LINE
- PROPOSED EASEMENT
- PROPOSED CUT LINE
- PROPOSED FILL LINE
- PARCEL (AFFECTED)
- PARCEL (NOT AFFECTED)
- EXISTING RIGHT-OF-WAY-FENCE
- EXISTING DRAINAGE
- PROPOSED DRAINAGE
- EXISTING WETLAND
- EXISTING WATERWAY
- STORMWATER MANAGEMENT BASIN (SWM)
- RETAINING WALL
- NOISE WALL

