PENNA TURN PIKE

Tilghman Street Bridge (SR 1002)

BRIDGE RECONSTRUCTION PROJECT

Milepost A-53 to A-57

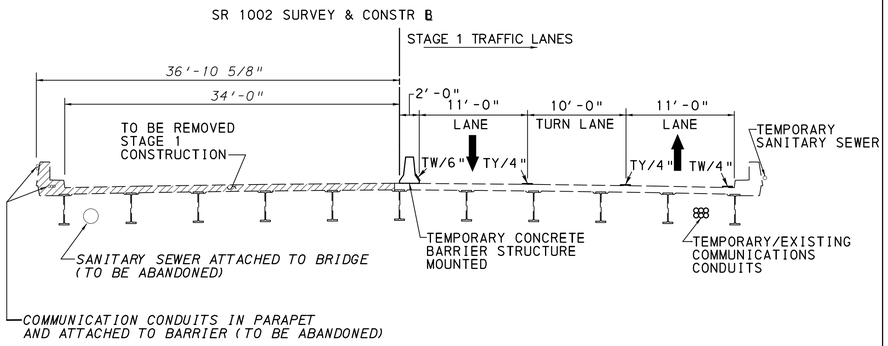

STAGE 1 (MARCH 2023 - NOVEMBER 2023)
NOT TO SCALE

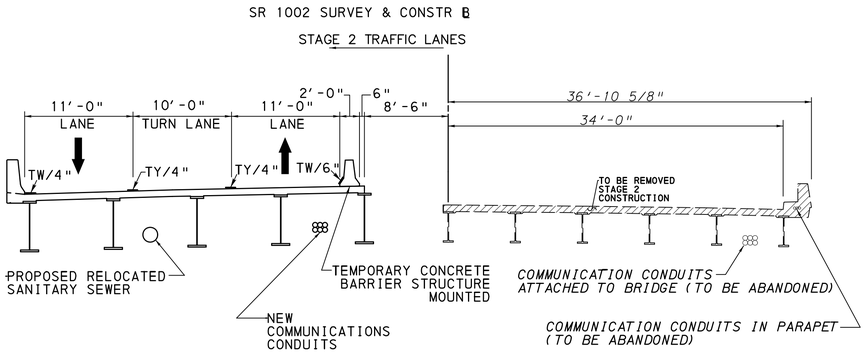

STAGE 2 (DECEMBER 2023 - NOVEMBER 2024)
NOT TO SCALE

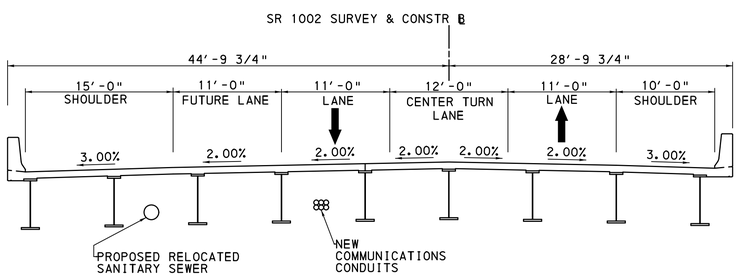

FINAL CONDITION
NOT TO SCALE

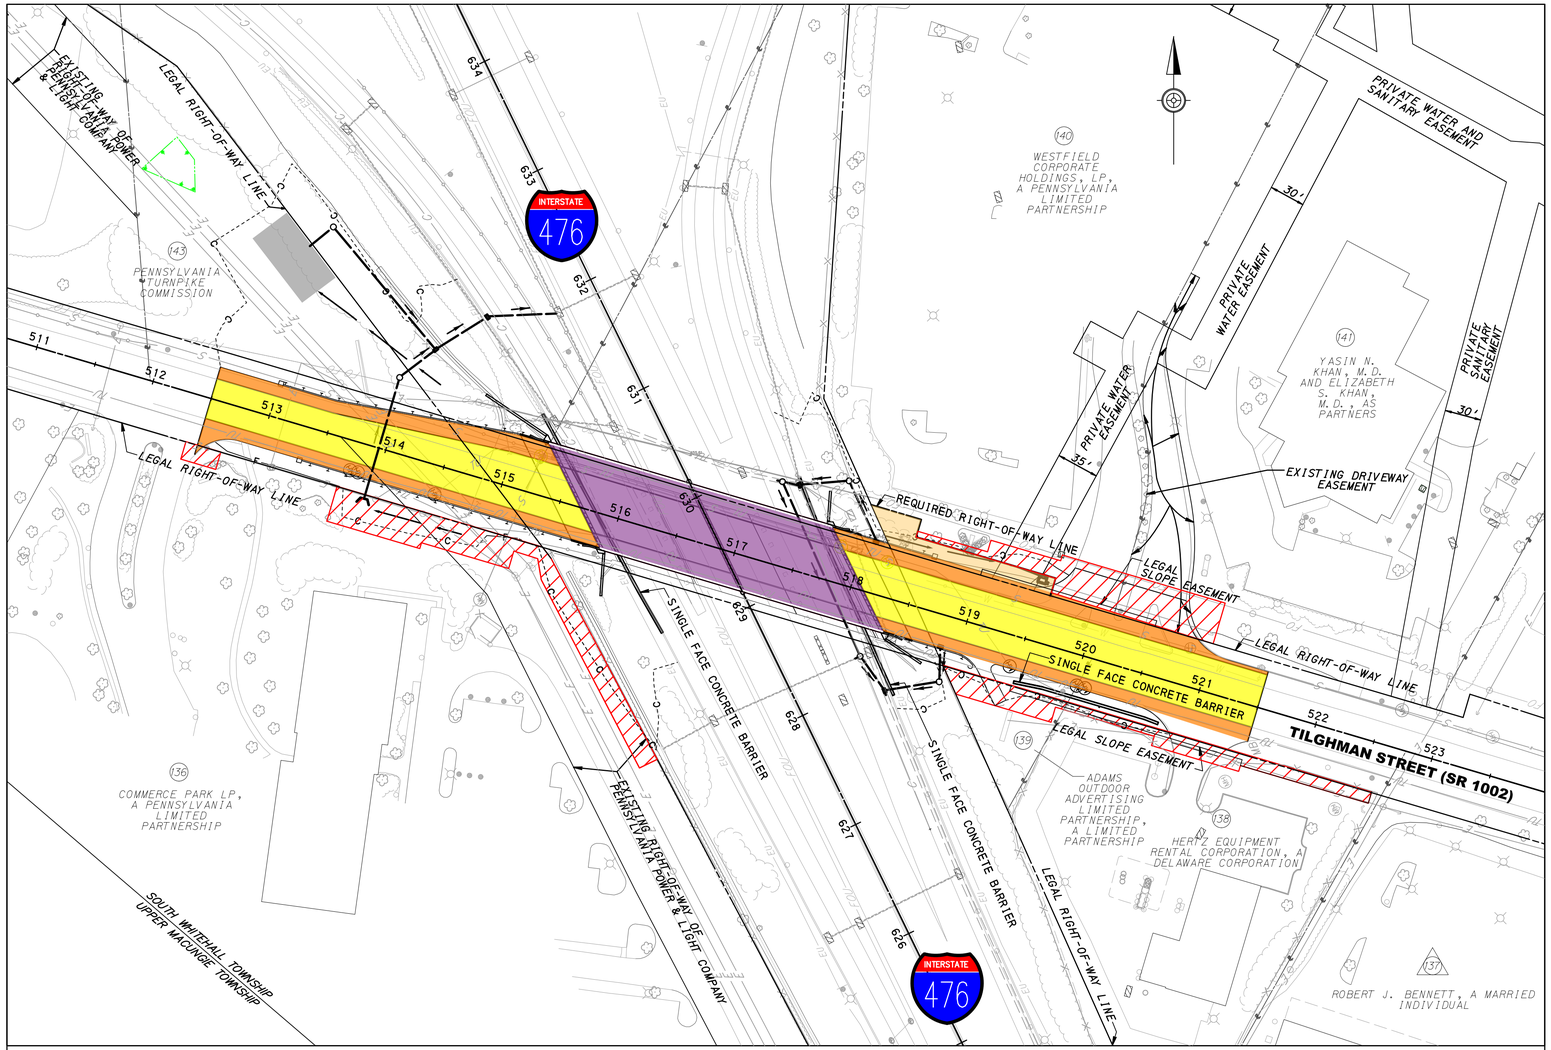

Legend

- PROPOSED ROADWAY
- PROPOSED SHOULDER
- PROPOSED STRUCTURE
- PROPOSED STORMWATER MANAGEMENT BMP
- REQUIRED RIGHT-OF-WAY
- PROPOSED EASEMENT
- PROPOSED DRAINAGE SWALE
- ----C---- PROPOSED CUT LINE
- ——F—— PROPOSED FILL LINE
- WETLAND DELINEATION
- ——— LEGAL RIGHT-OF-WAY LINE
- (7) PARCEL – (AFFECTED)
- (7) PARCEL – (NOT AFFECTED)
- DRAINAGE SYSTEM

PRELIMINARY
June 3, 2021

PENNA TURN PIKE

Gannett Fleming

SCALE
0 60 120 FEET