MON-FAYETTE EXPRESSWAY, CONSTRUCTION SECTION 53A1

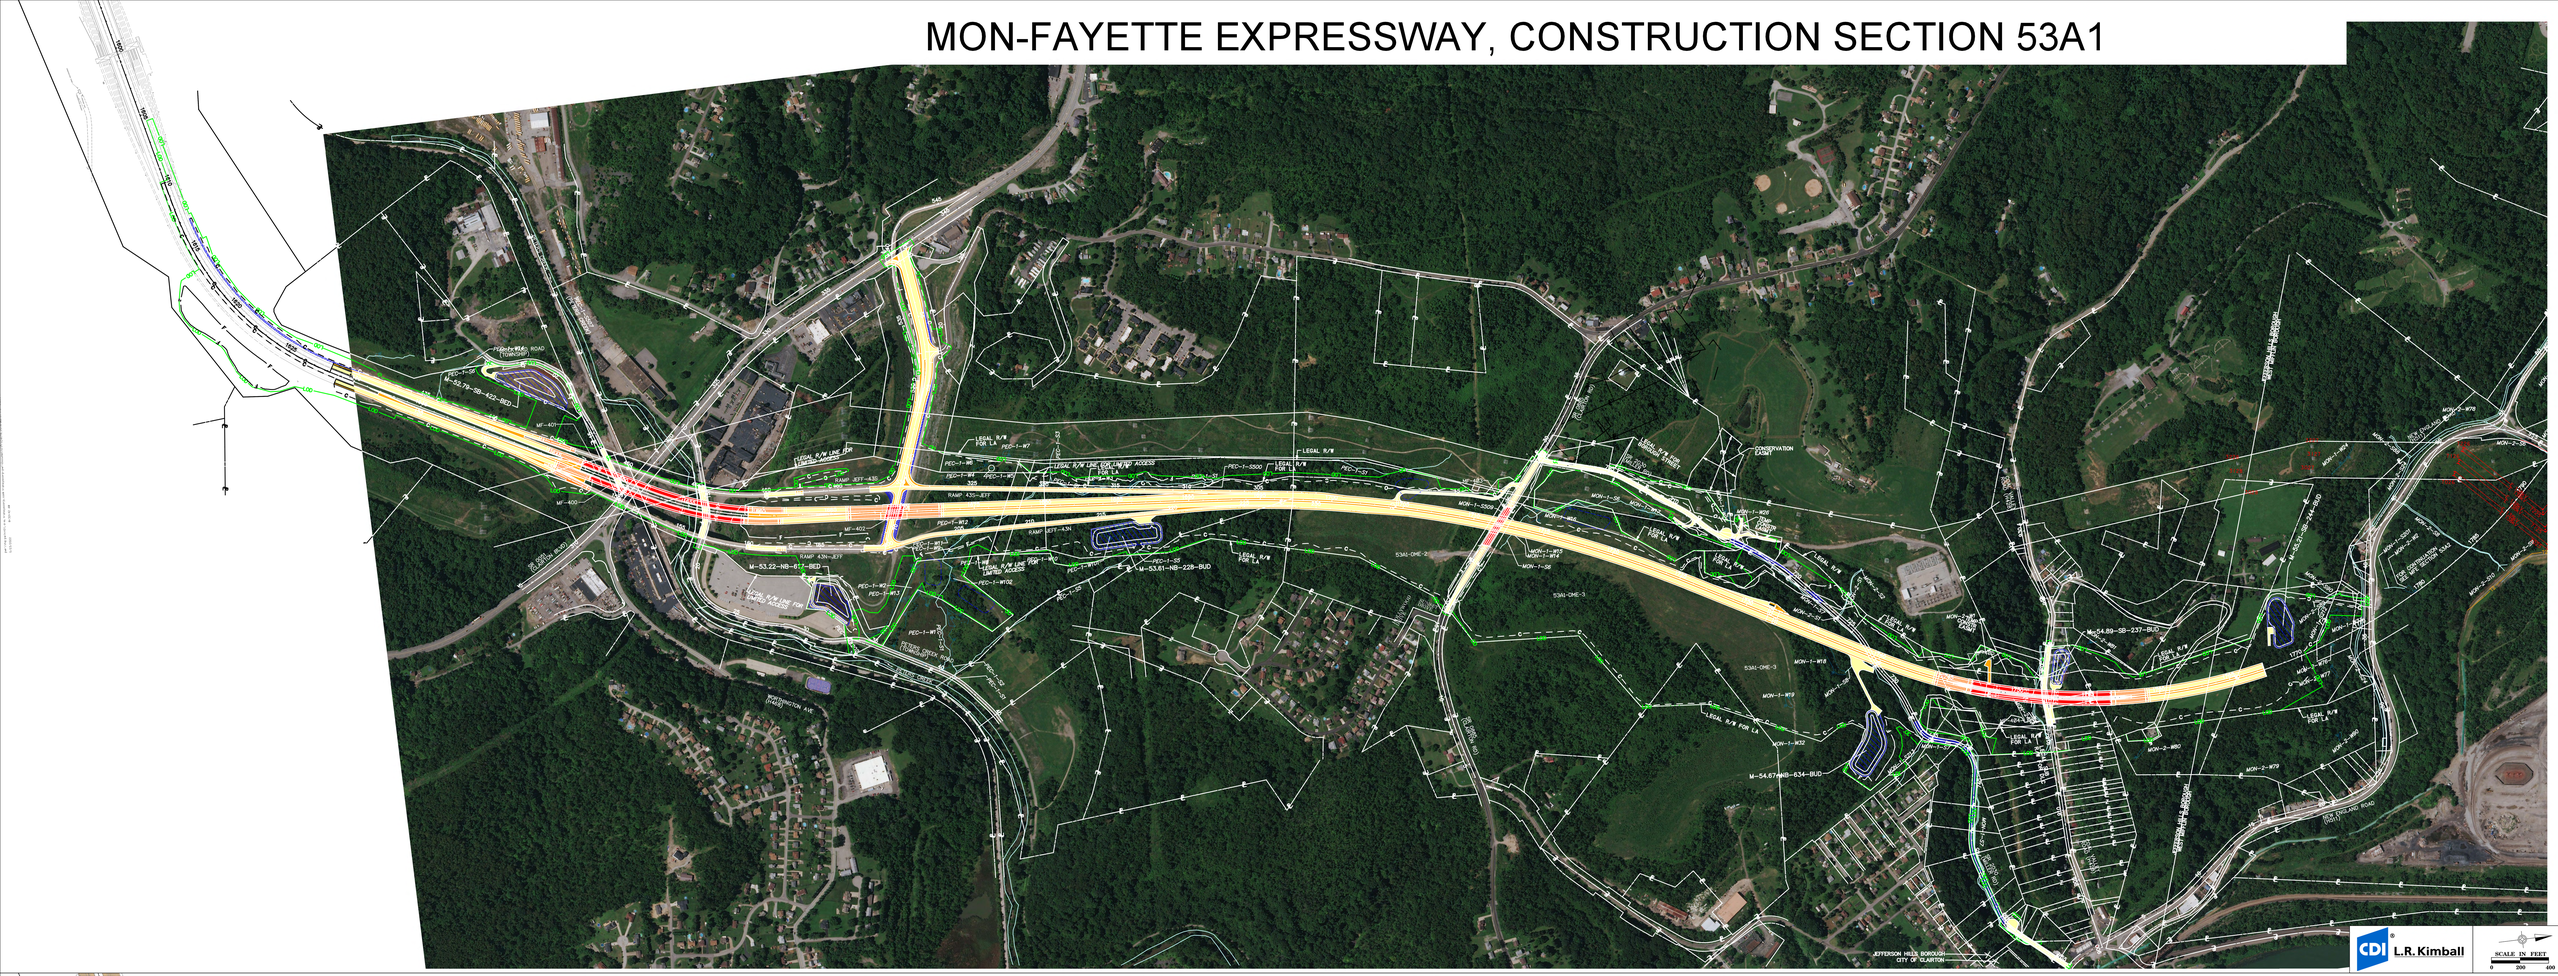

MON-FAYETTE EXPRESSWAY, CONSTRUCTION SECTION 53A1

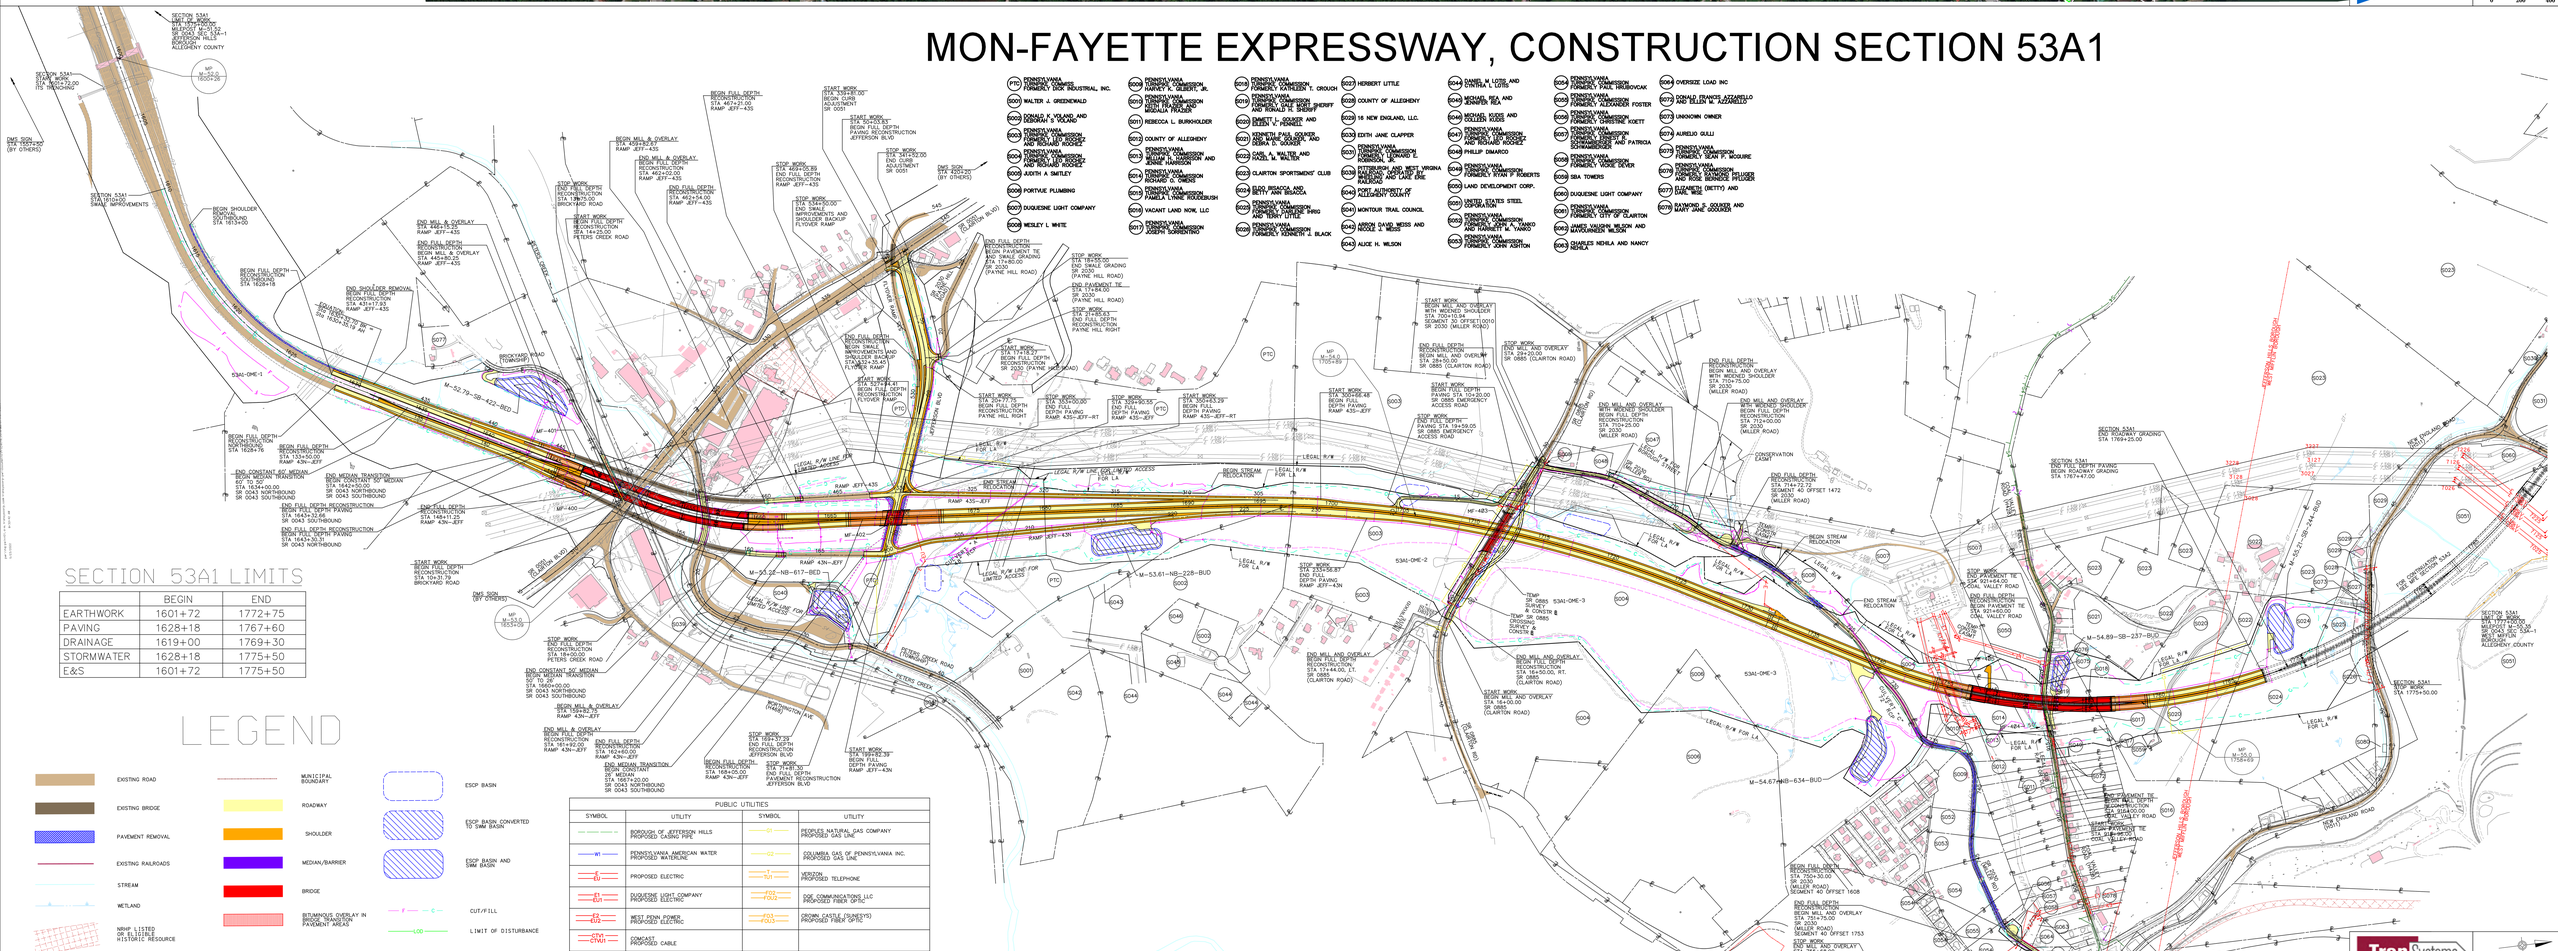

SECTION 53A1 LIMITS

	BEGIN	END
EARTHWORK	1601+72	1772+75
PAVING	1628+18	1767+60
DRAINAGE	1619+00	1769+30
STORMWATER	1628+18	1775+50
E&S	1601+72	1775+50

LEGEND

- EXISTING ROAD
- EXISTING BRIDGE
- PAVEMENT REMOVAL
- EXISTING RAILROADS
- STREAM
- WETLAND
- NRHP LISTED OR ELIGIBLE HISTORIC RESOURCE
- MUNICIPAL BOUNDARY
- ROADWAY
- SHOULDER
- MEDIAN/BARRIER
- BRIDGE
- BITUMINOUS OVERLAY IN BRIDGE TRANSITION PAVEMENT AREAS
- ESCP BASIN
- ESCP BASIN CONVERTED TO SWM BASIN
- ESCP BASIN AND SWM BASIN
- CUT/FILL
- LIMIT OF DISTURBANCE

PUBLIC UTILITIES

SYMBOL	UTILITY	SYMBOL	UTILITY
W	BOROUGH OF JEFFERSON HILLS PROPOSED CASING PIPE	G1	PEOPLES NATURAL GAS COMPANY PROPOSED GAS LINE
W1	PENNSYLVANIA AMERICAN WATER PROPOSED WATERLINE	G2	COLUMBIA GAS OF PENNSYLVANIA INC. PROPOSED GAS LINE
E	PROPOSED ELECTRIC	T	VERIZON PROPOSED TELEPHONE
E1 / EU1	DUQUESNE LIGHT COMPANY PROPOSED ELECTRIC	FO2 / FO2/2	DQE COMMUNICATIONS LLC PROPOSED FIBER OPTIC
E2 / EU2	WEST PENN POWER PROPOSED ELECTRIC	FO3 / FO3/2	CROWN CASTLE (FORMERLY) PROPOSED FIBER OPTIC
CTV1 / CTVU1	COMCAST PROPOSED CABLE		

NOTE: SEE UTILITY IMPACT PLAN FOR DETAILED EXISTING AND PROPOSED UTILITY INFORMATION.