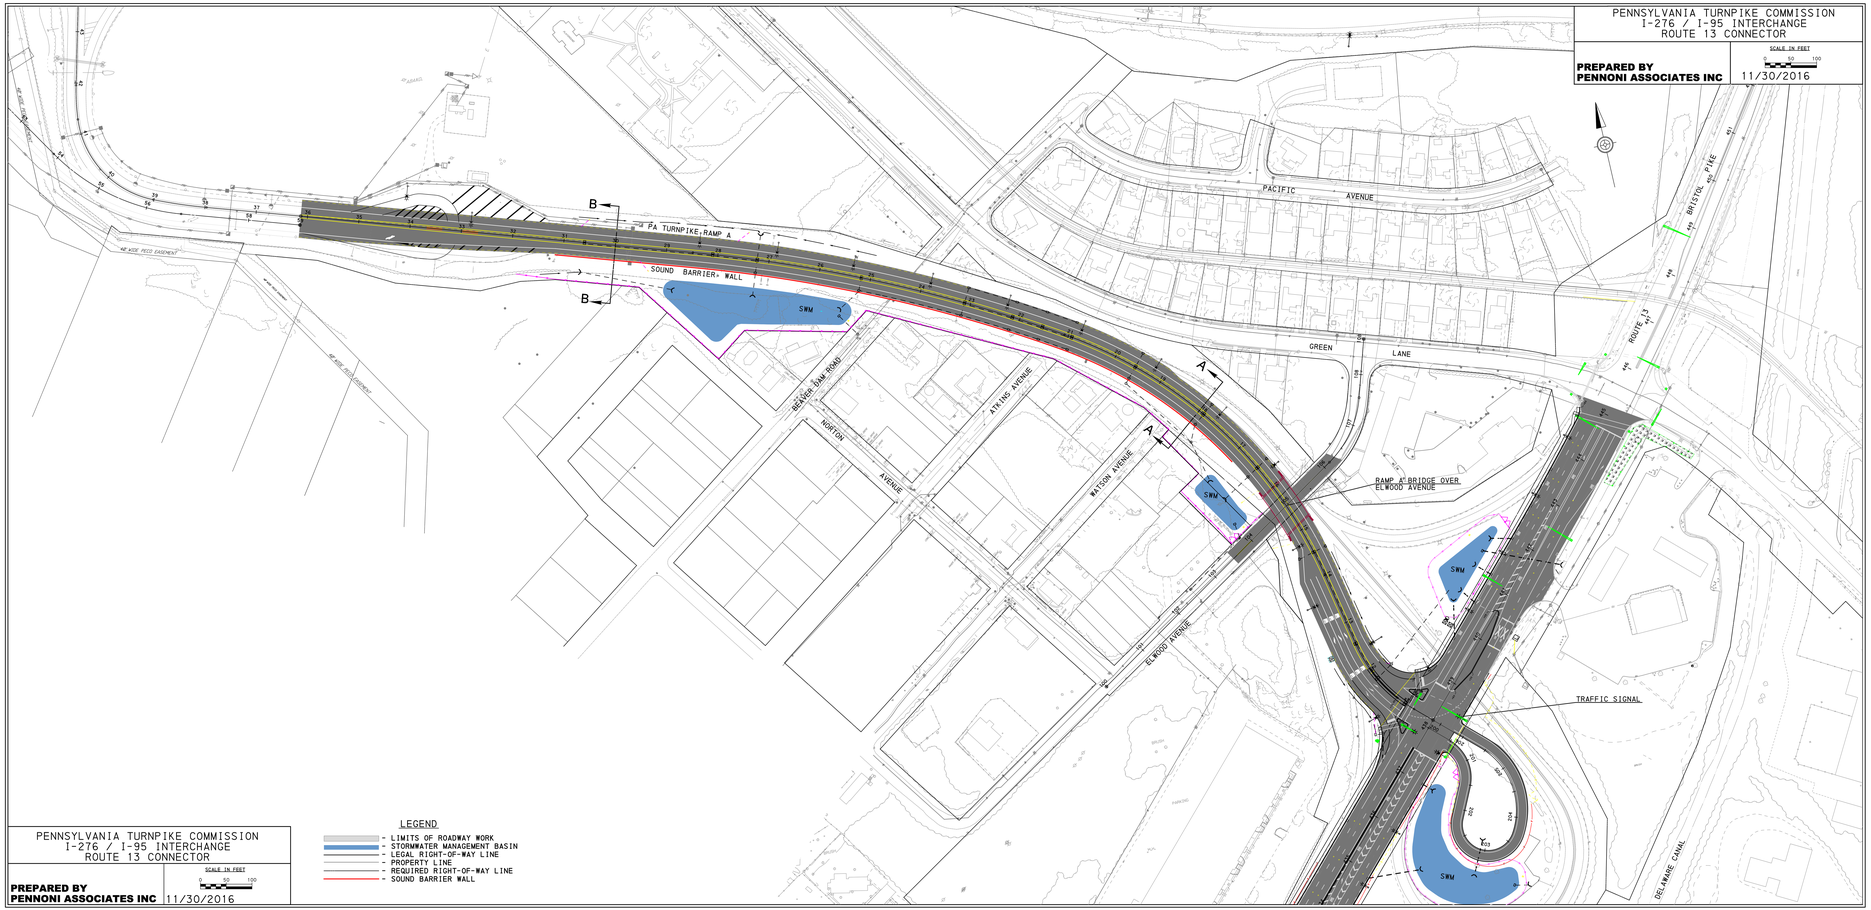
PENNSYLVANIA TURNPIKE COMMISSION
I-276 / I-95 INTERCHANGE
ROUTE 13 CONNECTOR
PREPARED BY
PENNONI ASSOCIATES INC
SCALE IN FEET
0 50 100
11/30/2016
PA TURNPIKE RAMP A
SOUND BARRIER WALL
SWM
PACIFIC AVENUE
BRISTOL PIKE
ROUTE 13
GREEN LANE
BEAVER DAM ROAD
NORTON AVENUE
ATKINS AVENUE
WATSON AVENUE
ELWOOD AVENUE
RAMP A BRIDGE OVER ELWOOD AVENUE
TRAFFIC SIGNAL
DELAWARE CANAL
LEGEND
- LIMITS OF ROADWAY WORK
- STORMWATER MANAGEMENT BASIN
- LEGAL RIGHT-OF-WAY LINE
- PROPERTY LINE
- REQUIRED RIGHT-OF-WAY LINE
- SOUND BARRIER WALL