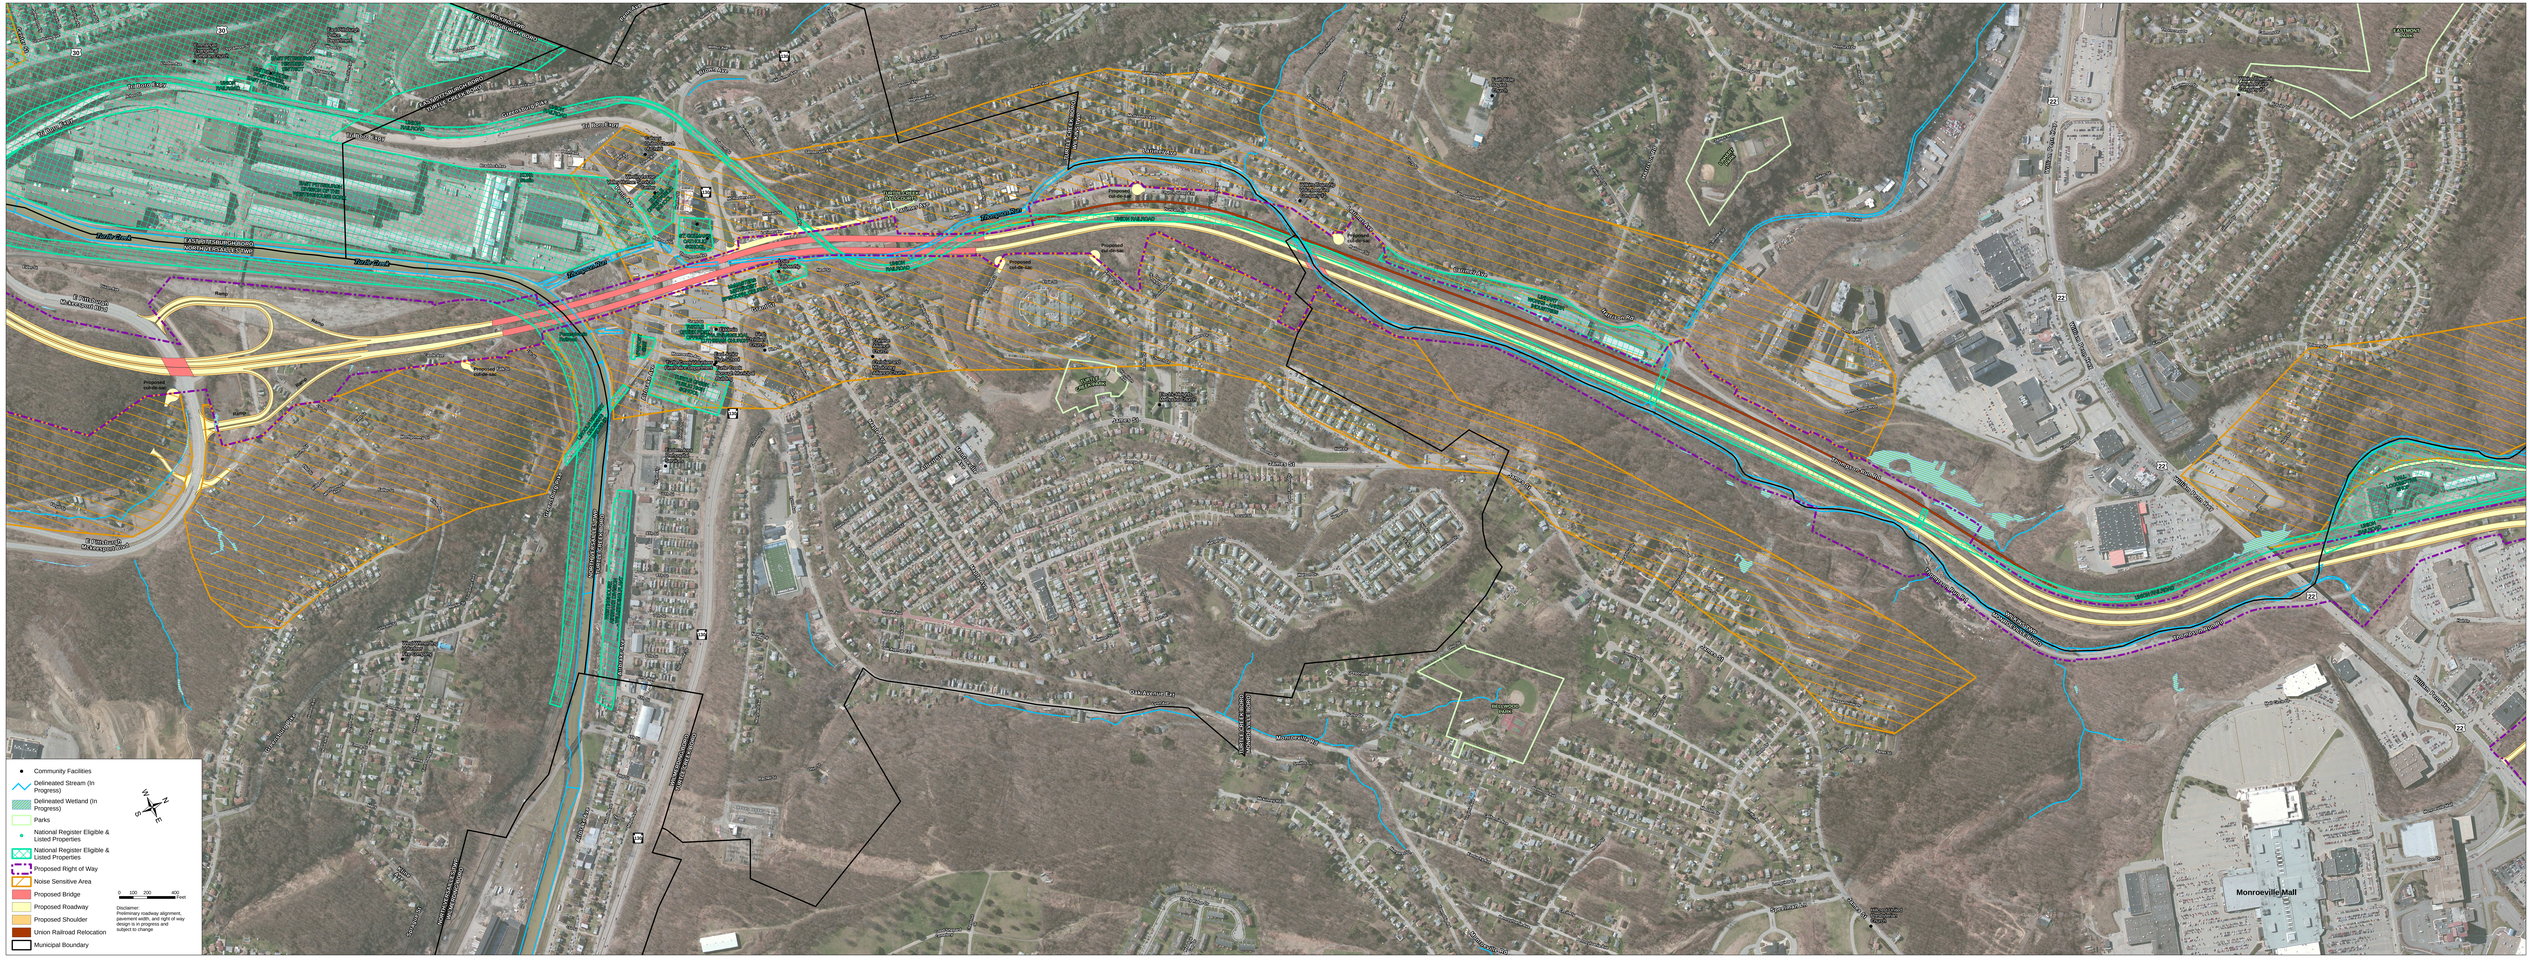
Community Facilities
Delineated Stream (In Progress)
Delineated Wetland (In Progress)
Parks
National Register Eligible & Listed Properties
National Register Eligible & Listed Properties
Proposed Right of Way
Noise Sensitive Area
Proposed Bridge
Proposed Roadway
Proposed Shoulder
Union Railroad Relocation
Municipal Boundary
N
W
E
S
0 100 200 400
Feet
Disclaimer:
Preliminary roadway alignment, pavement width, and right of way design is in progress and subject to change
Monroeville Mall